



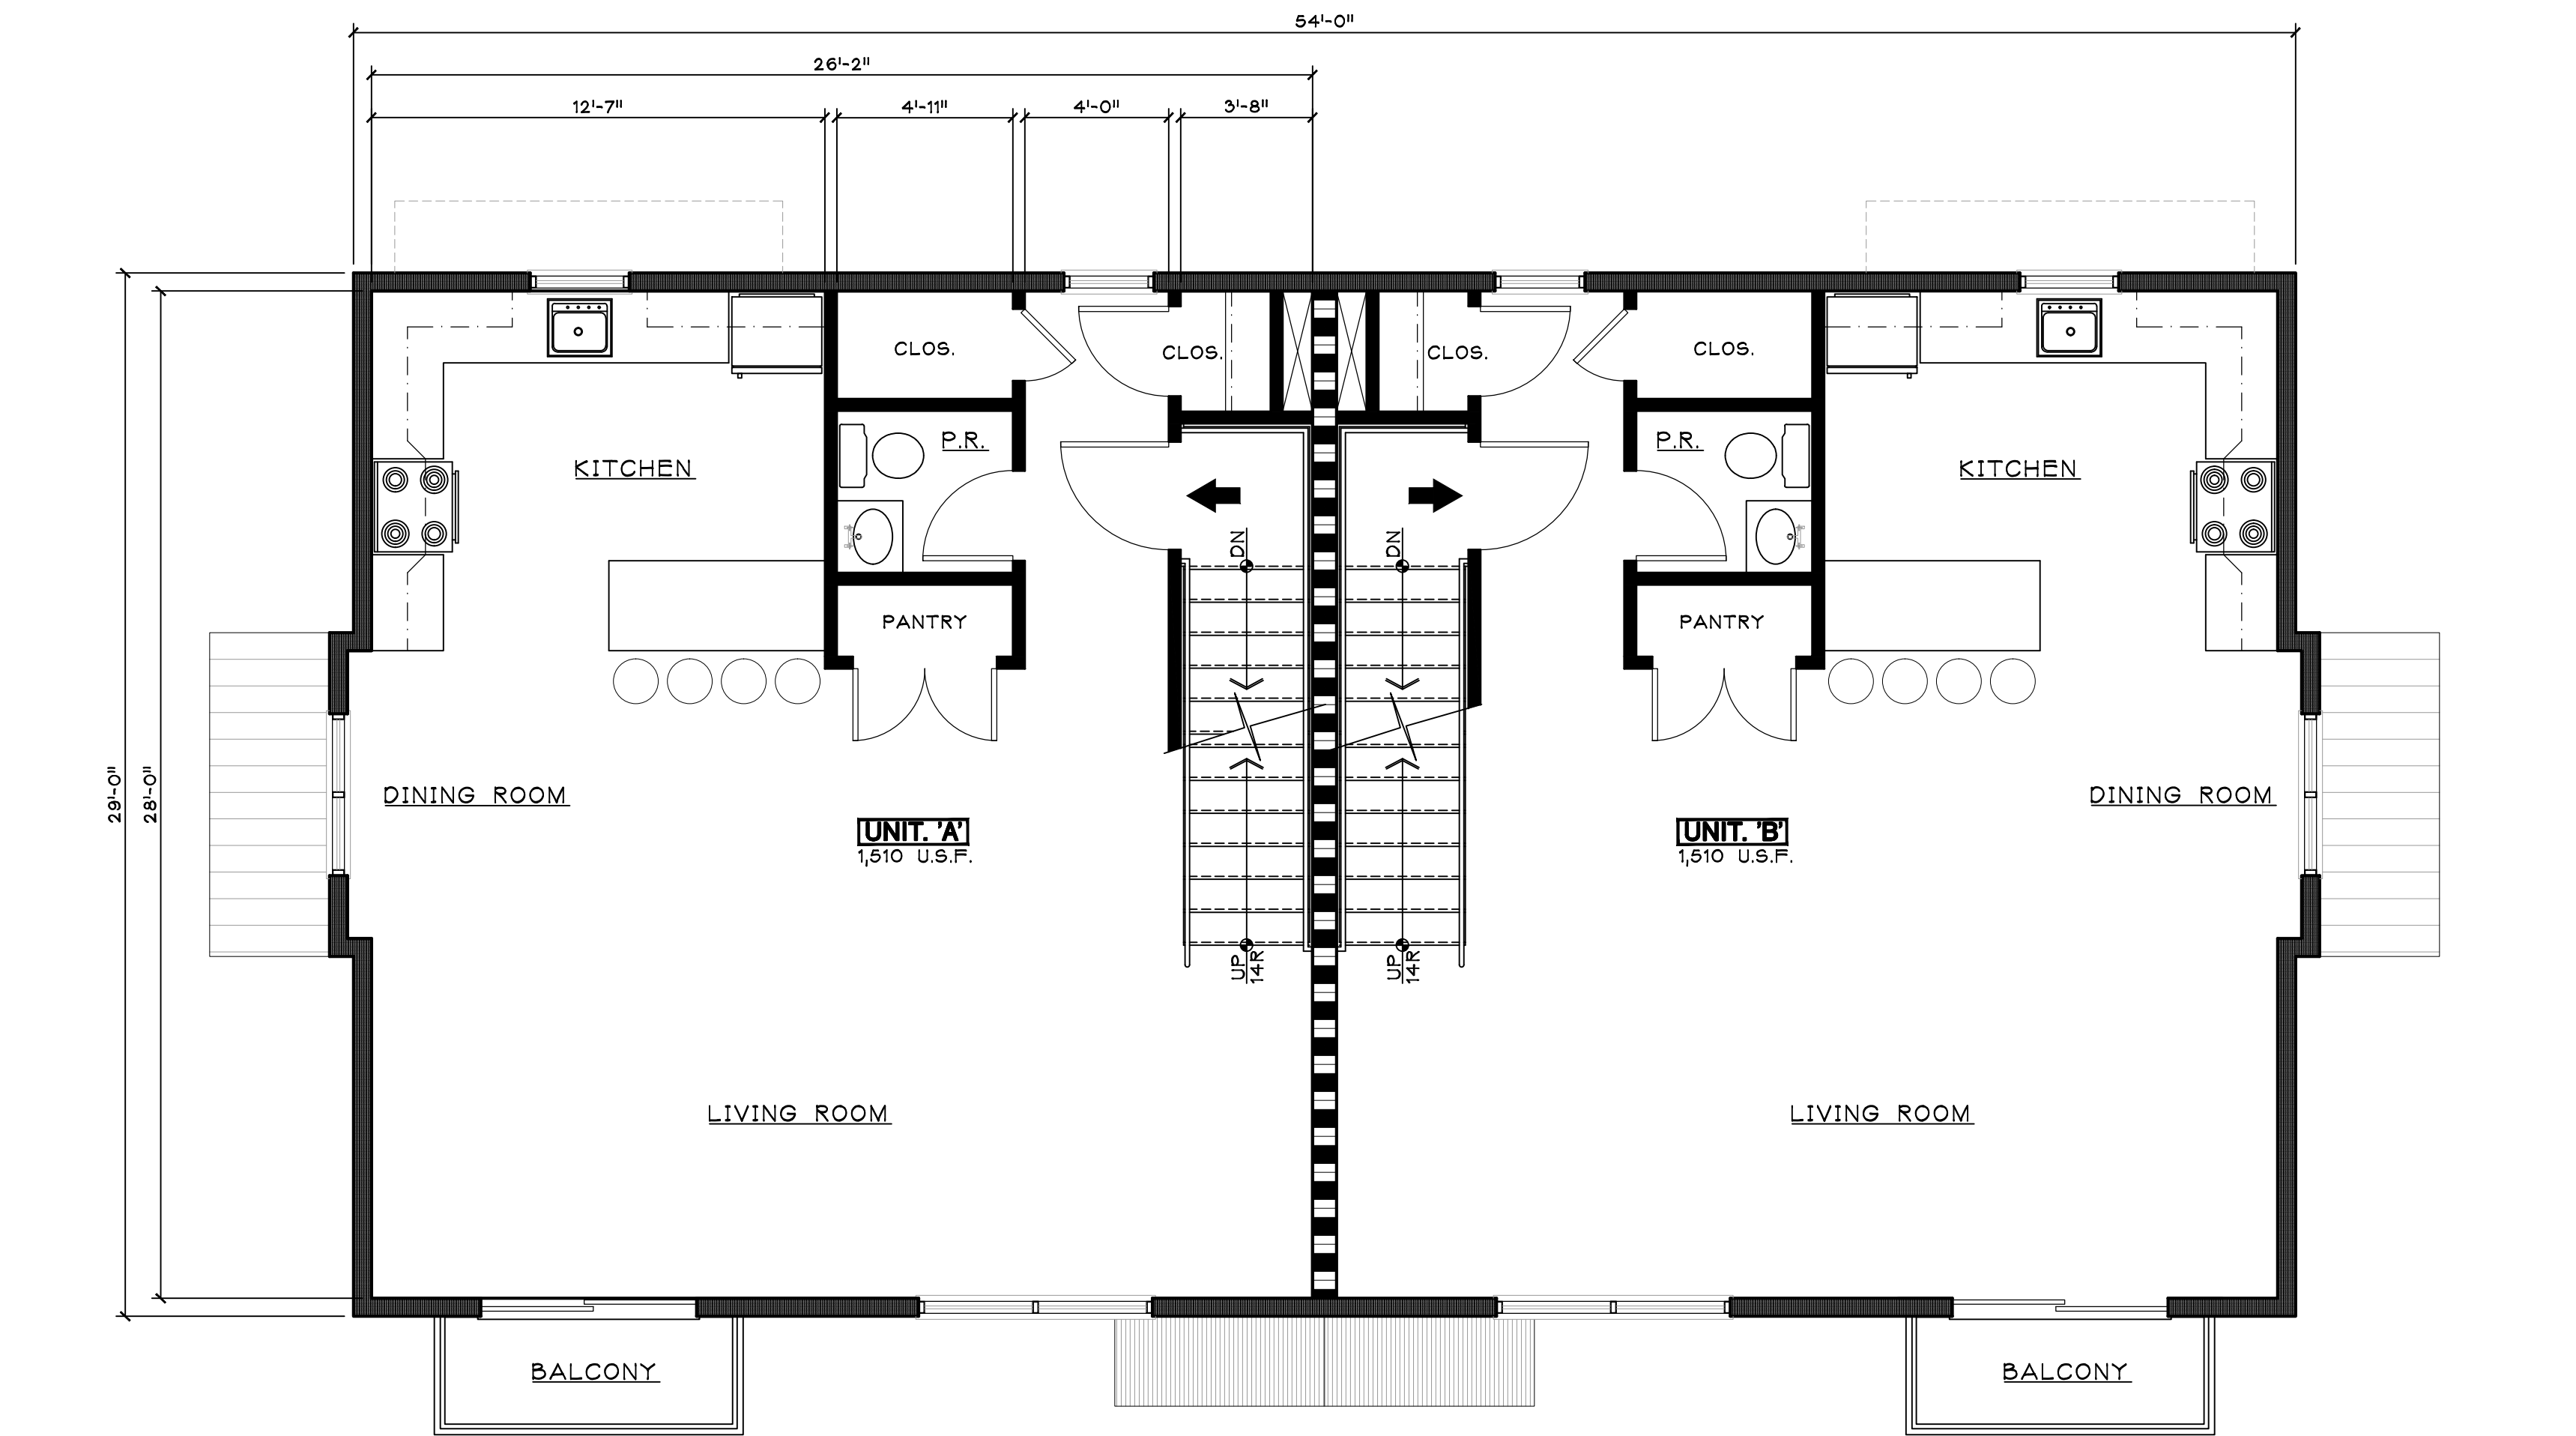


B SECOND FLOOR PLAN
1,495 S.F.

SCALE: 1/4" = 1'-0"

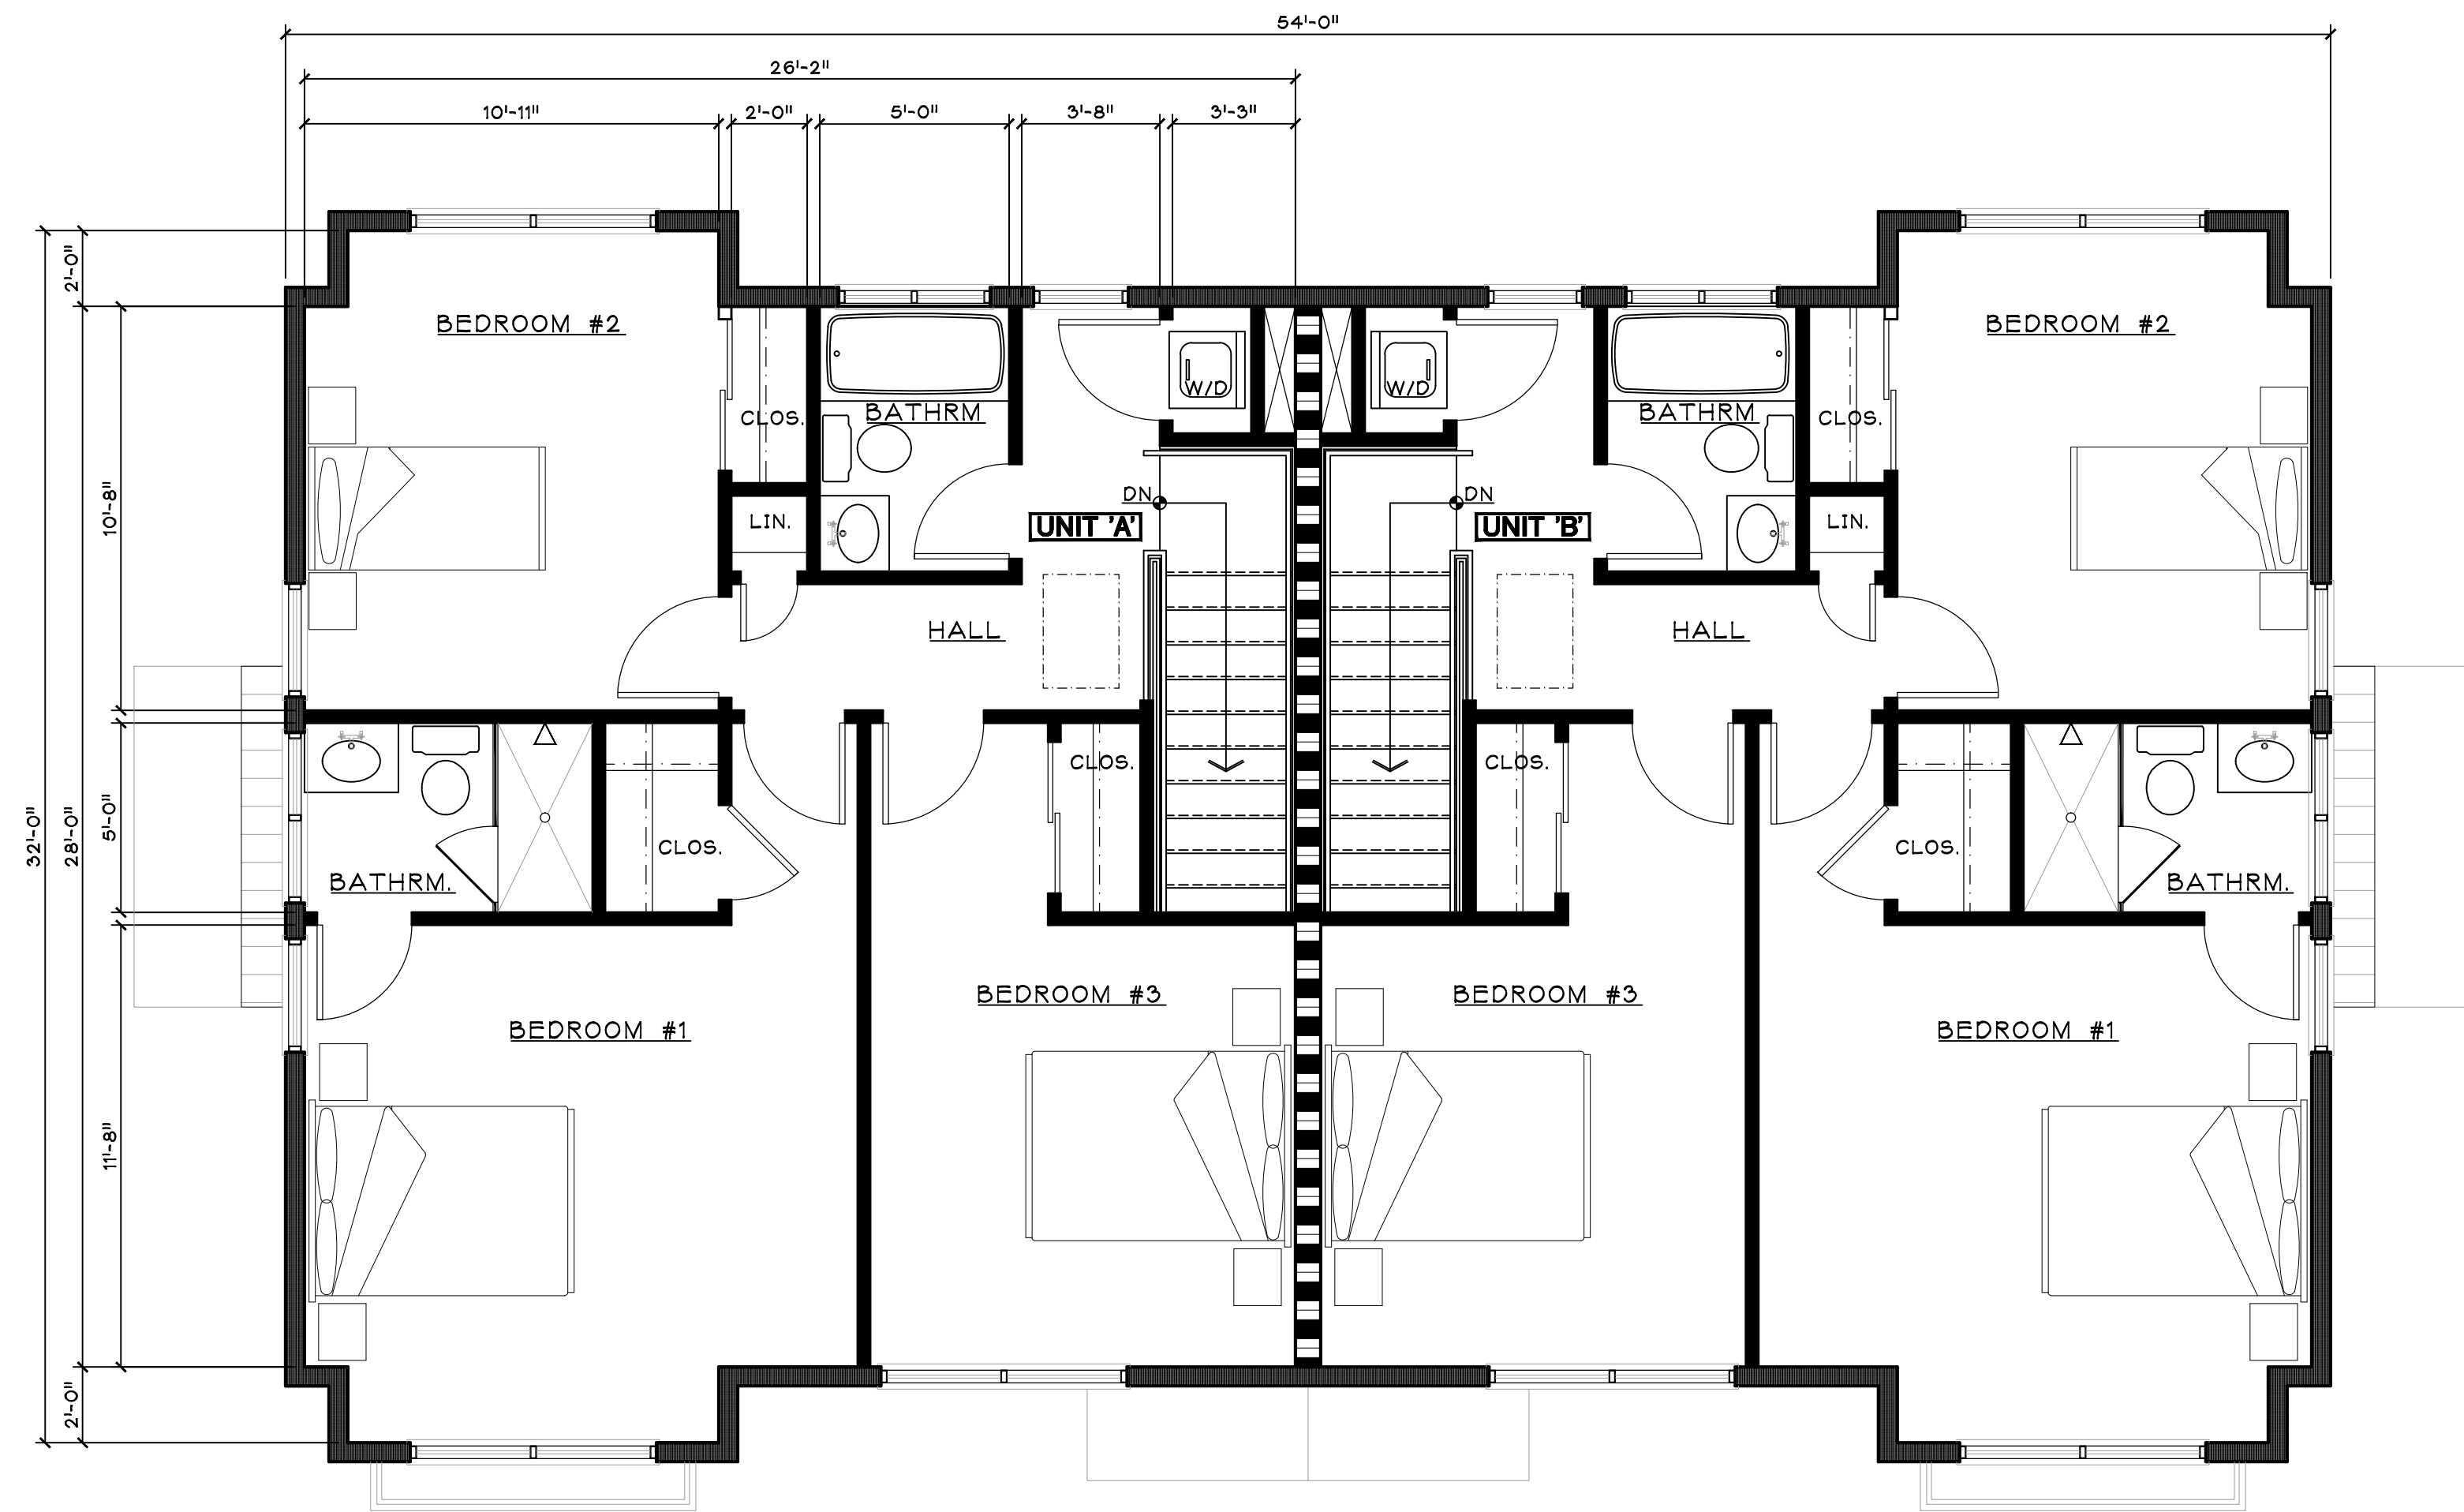

C THIRD FLOOR PLAN
1,562 S.F.

SCALE: 1/4" = 1'-0"

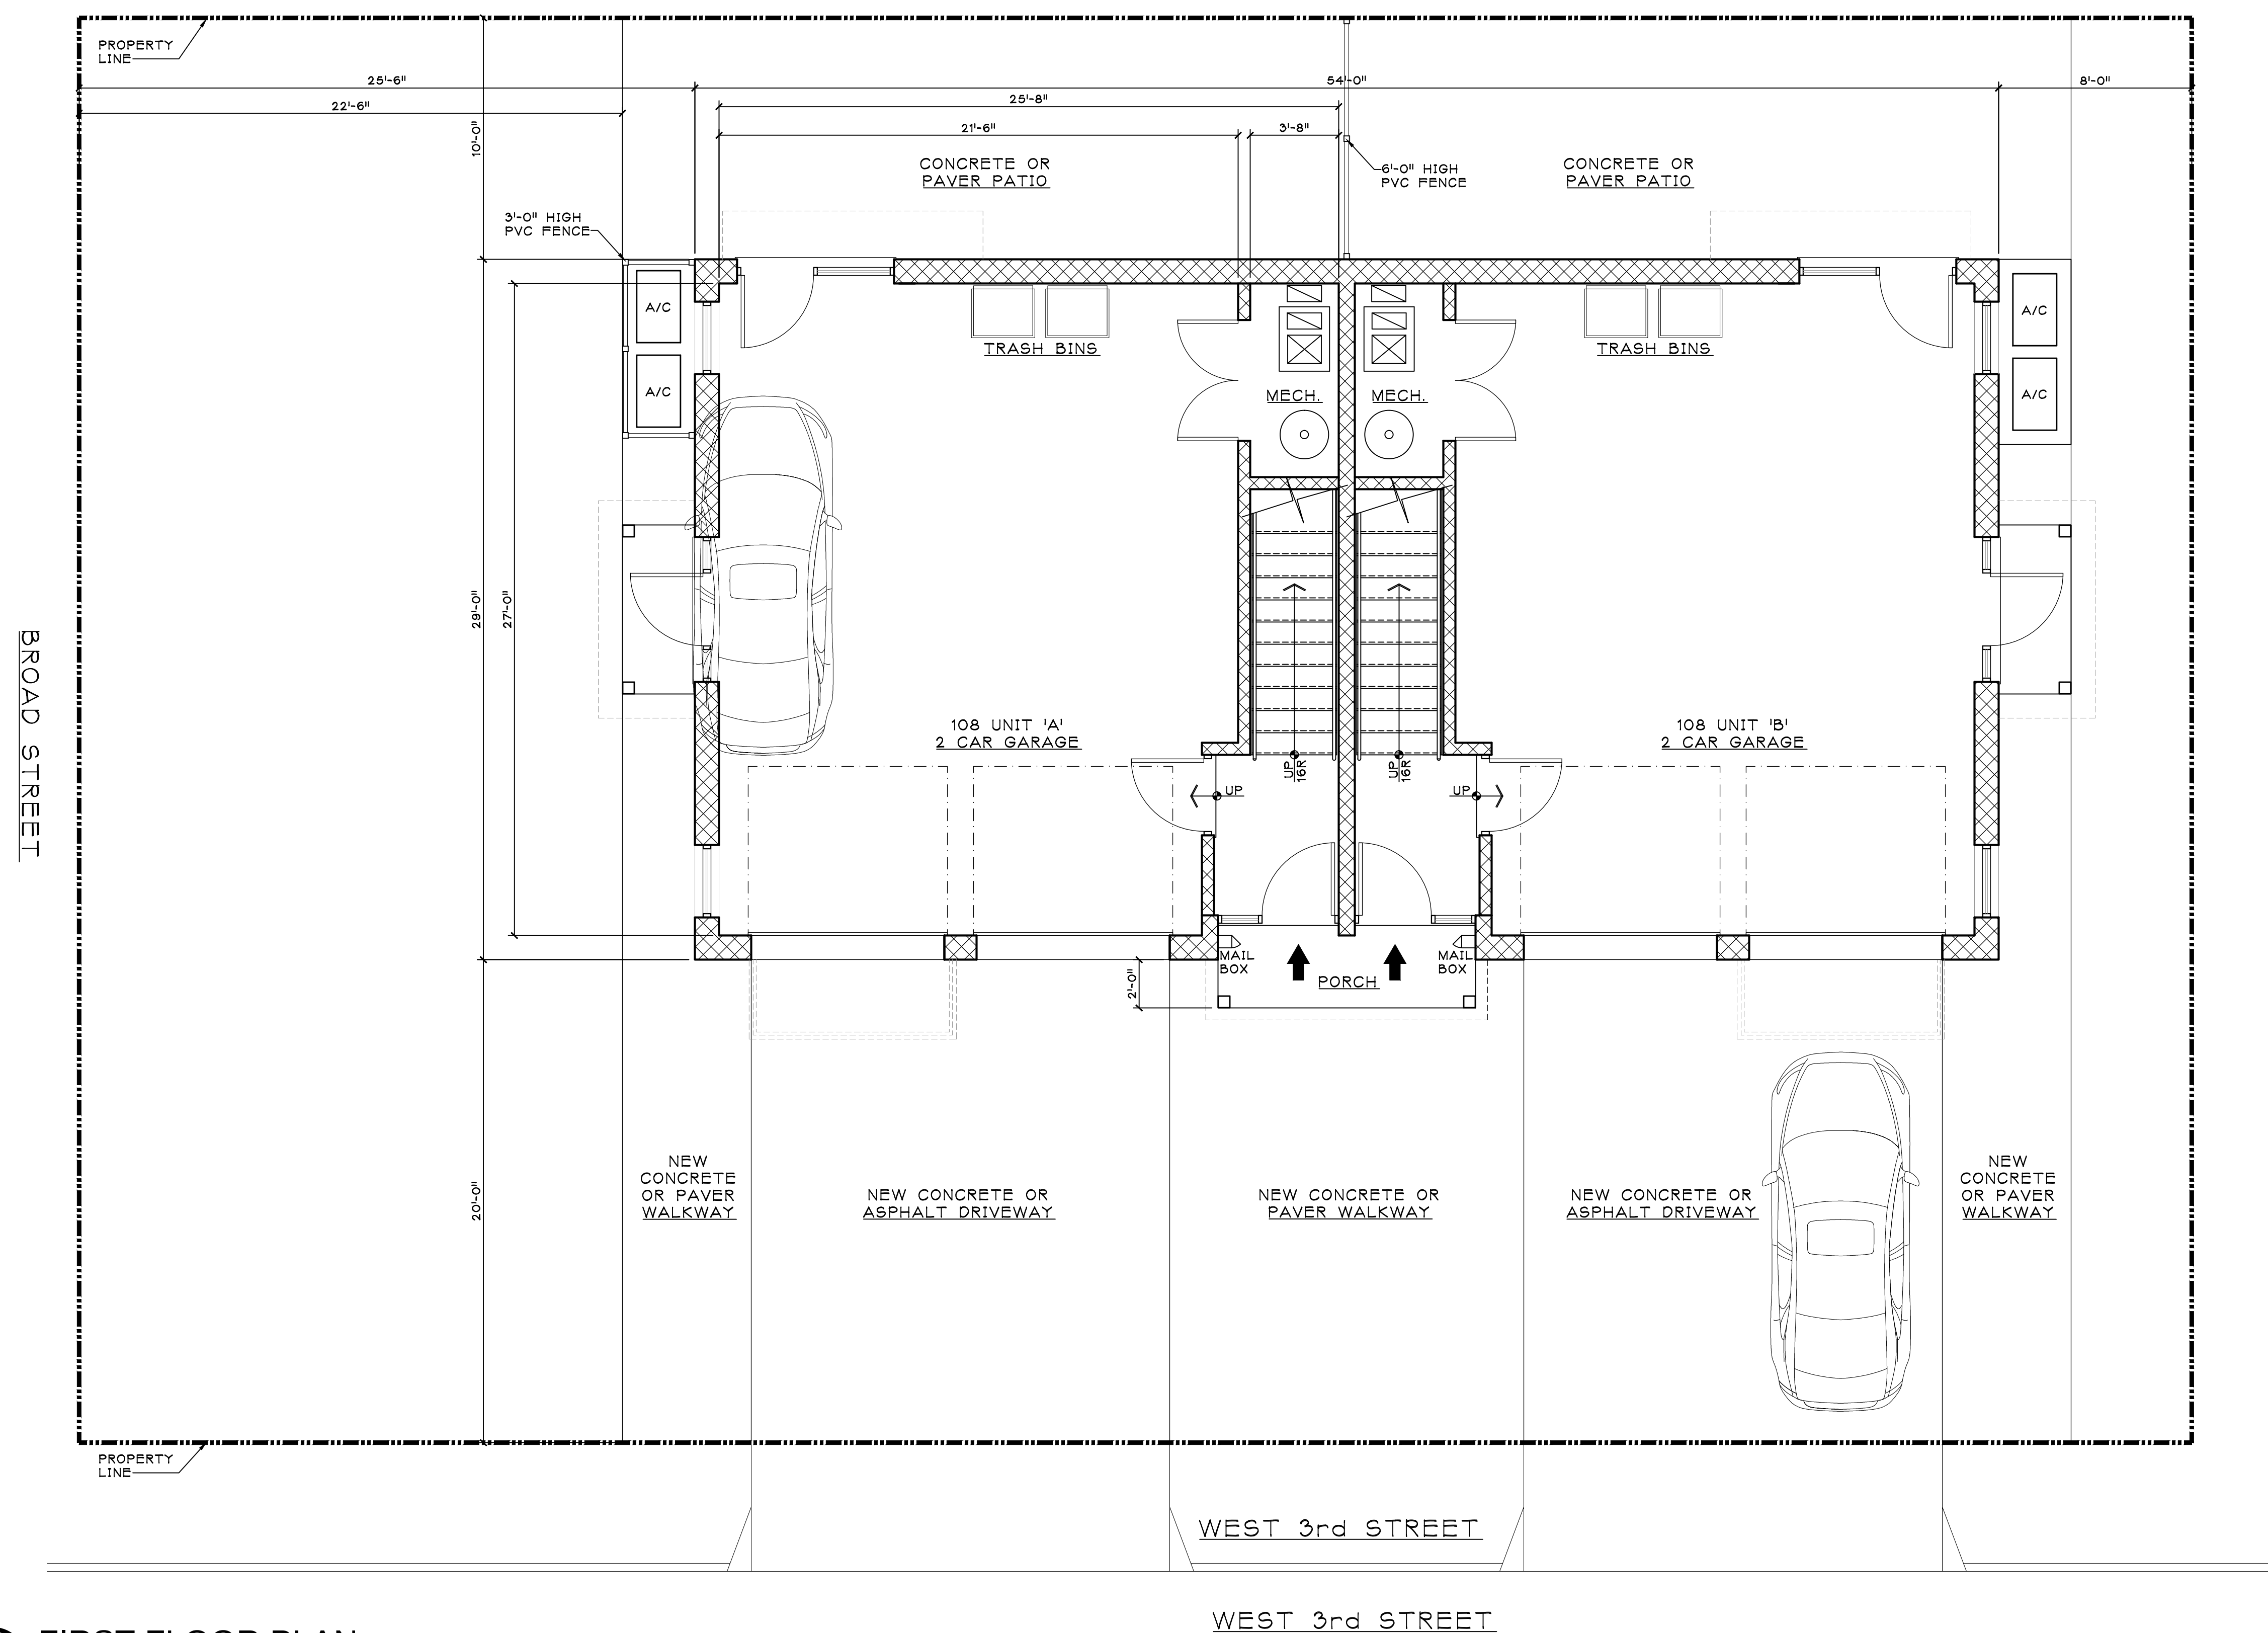

A FIRST FLOOR PLAN
1,394 S.F.

SCALE: 1/4" = 1'-0"

LEGEND

- NEW 2" x 4" WOOD STUD INTERIOR WALL CONSTRUCTION
- NEW CONCRETE BLOCK FOUNDATION WALL
- NEW 2" x 8" WOOD STUD EXTERIOR WALL CONSTRUCTION

ZONING REVIEW / FINAL APPROVAL
ISSUED: 8/31/2022

SALVATORE LA FERLITA, R.A.
Architectural Services
Construction Management



115 University Drive
Lincroft, N.J. 07738
732-741-5105
Sallaferlita@aol.com

Revised		Issued	
No.	DATE	No.	DATE

Client: ARJIKA PROPERTIES, INC.
DUPLEX TOWN HOUSES
108 BROAD STREET
KEYPORT, NEW JERSEY

Title: PROPOSED DUPLEX
DWELLING FLOOR PLANS

Seal & Signature: _____
Job Type: _____
Project No.: _____
Scale: AS NOTED
Date: _____
Drawn By: _____
Reviewed By: _____
Drawing No.: _____

A-100

N.J. LIC. #AI15228

SHEET No.: 1 OF 2