
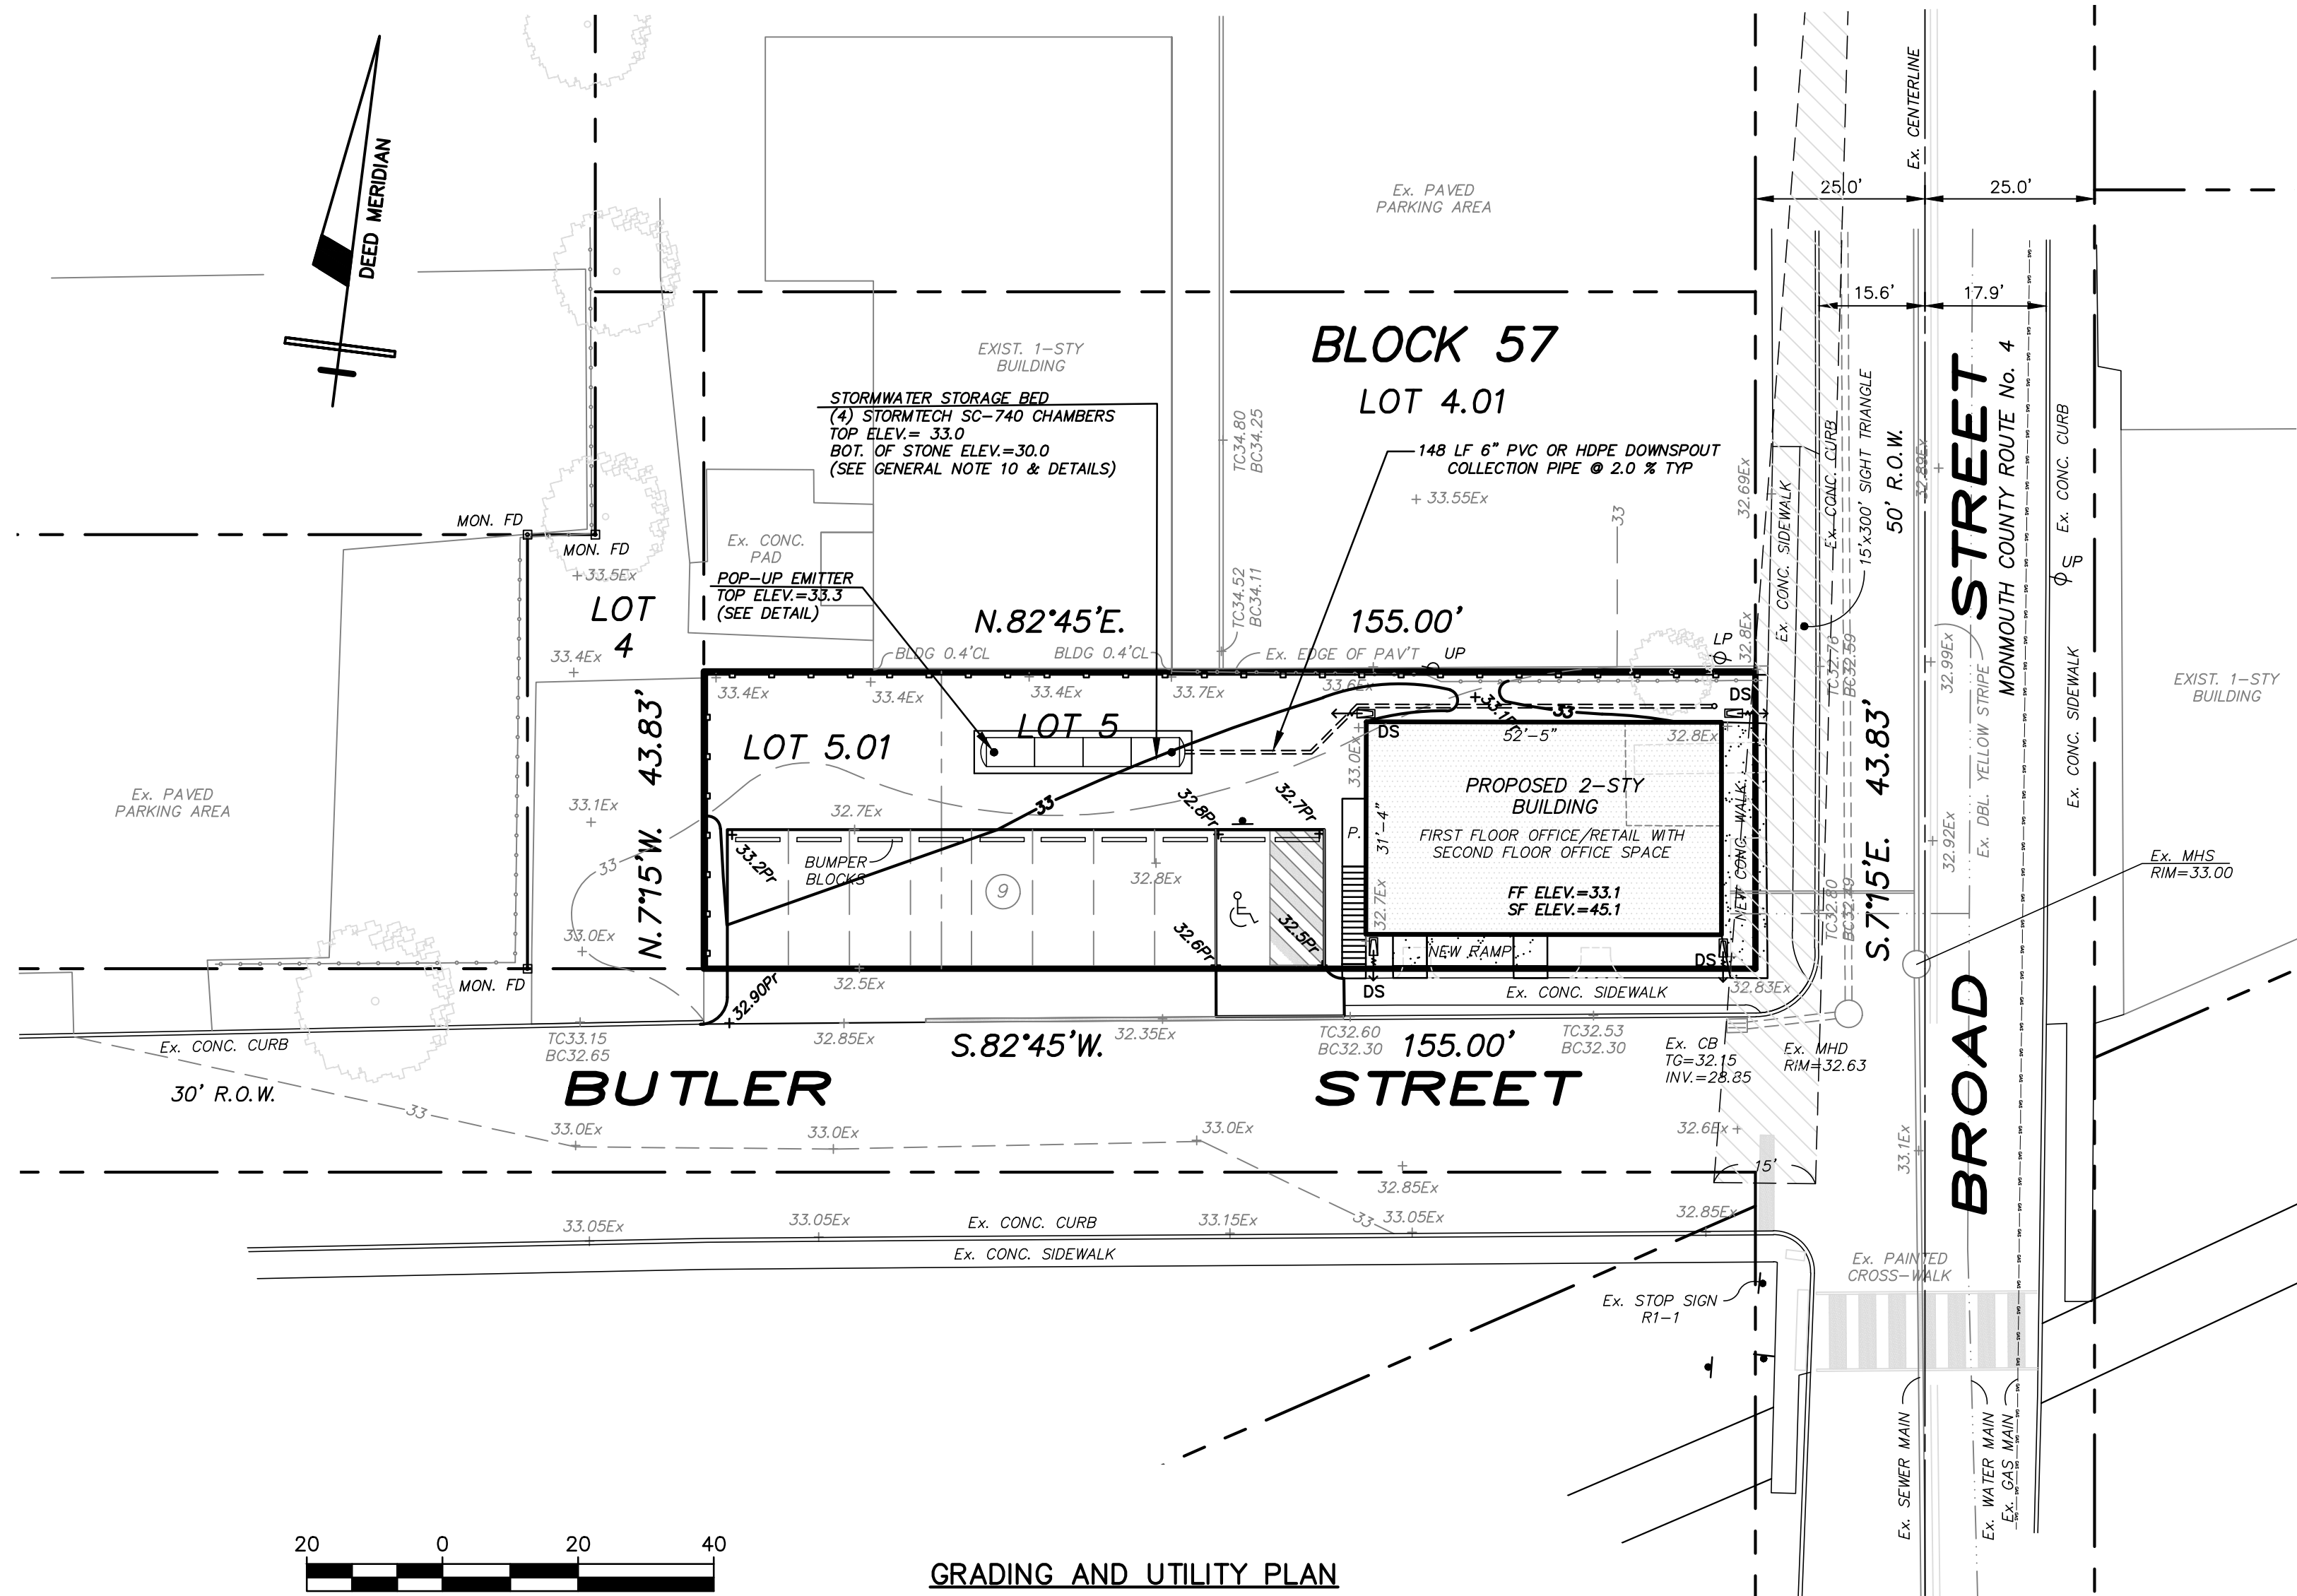
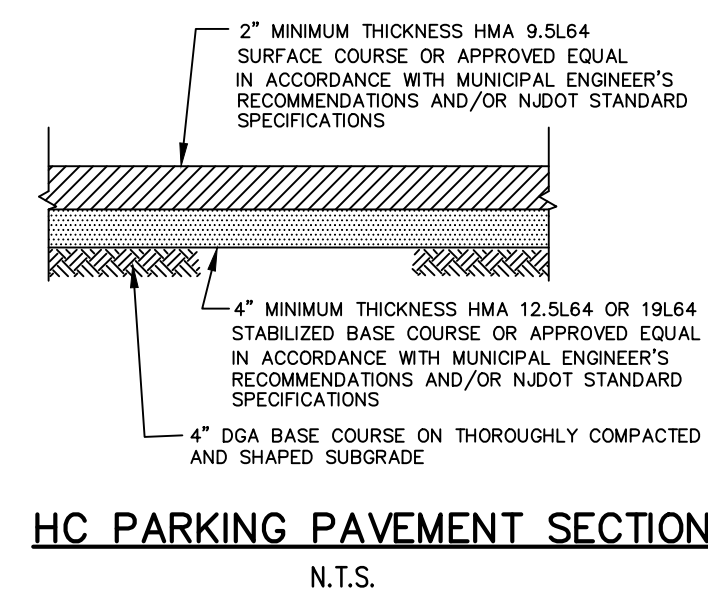
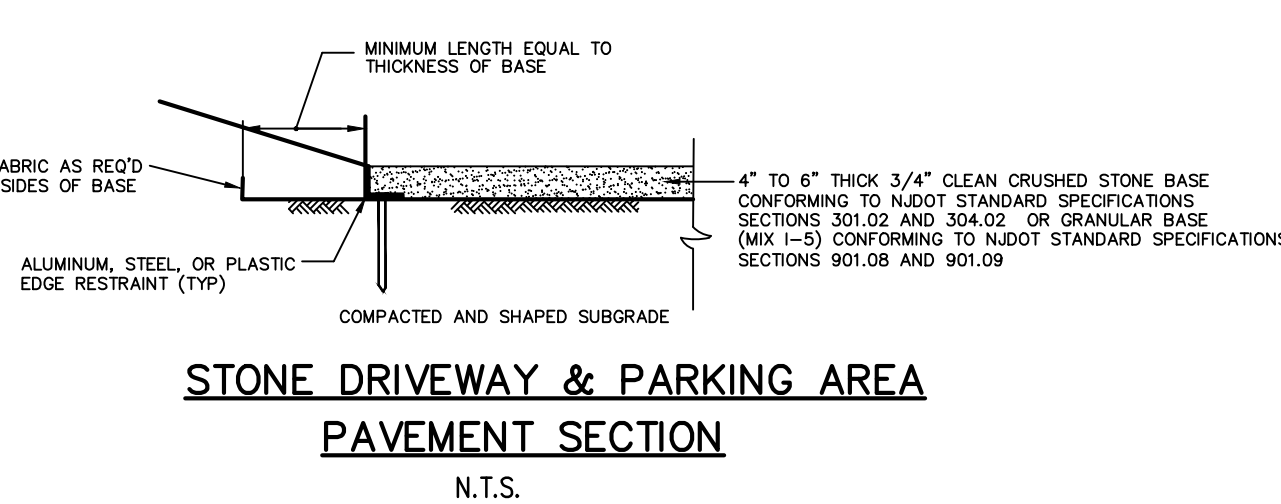
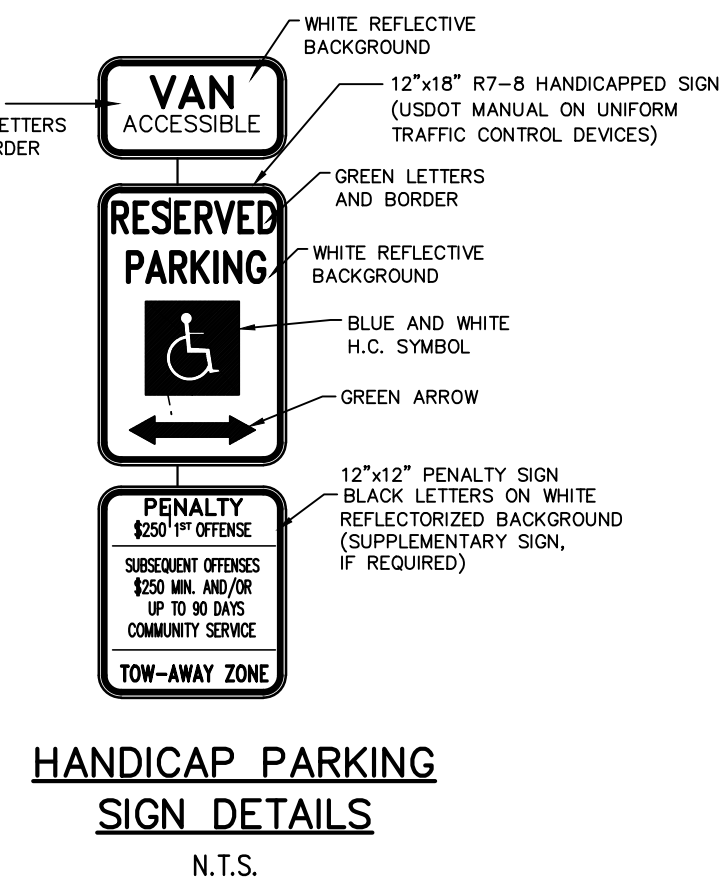
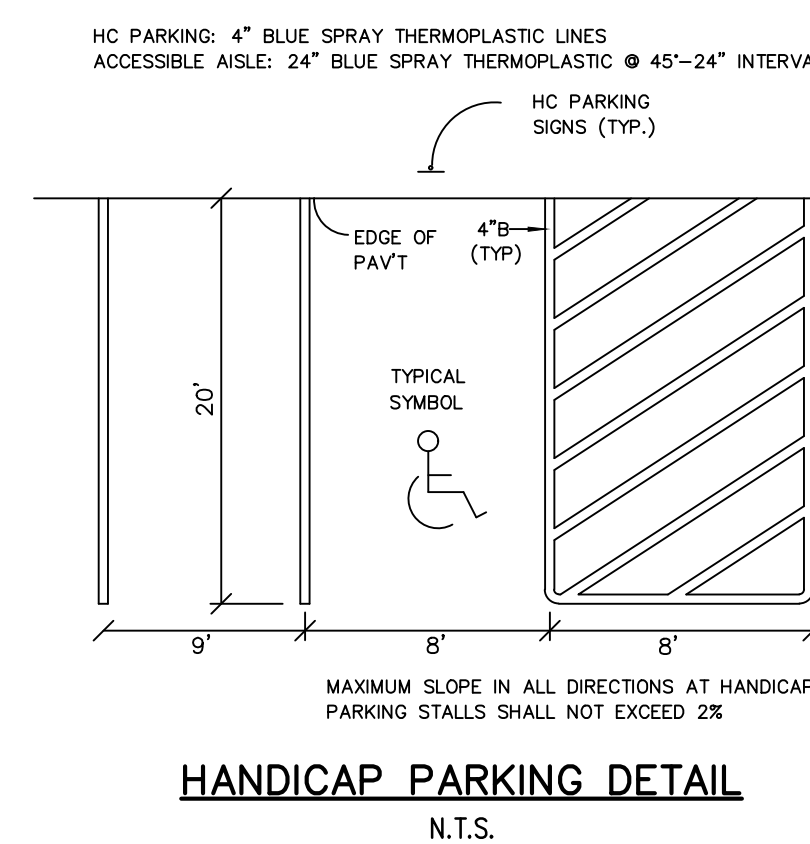
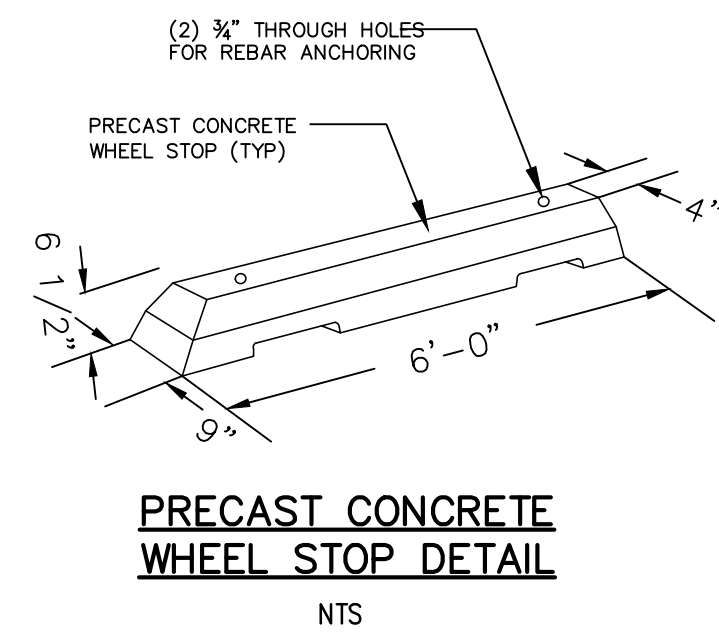
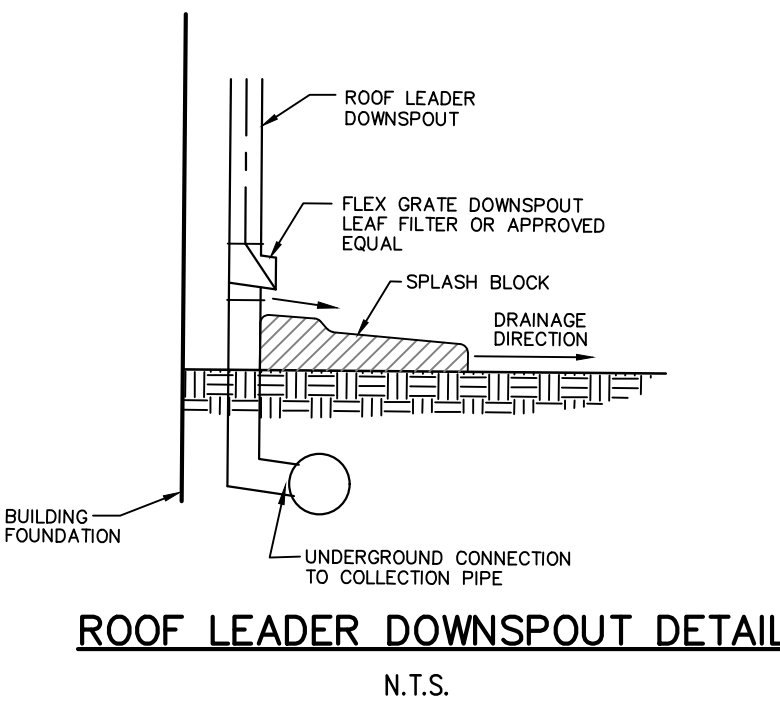
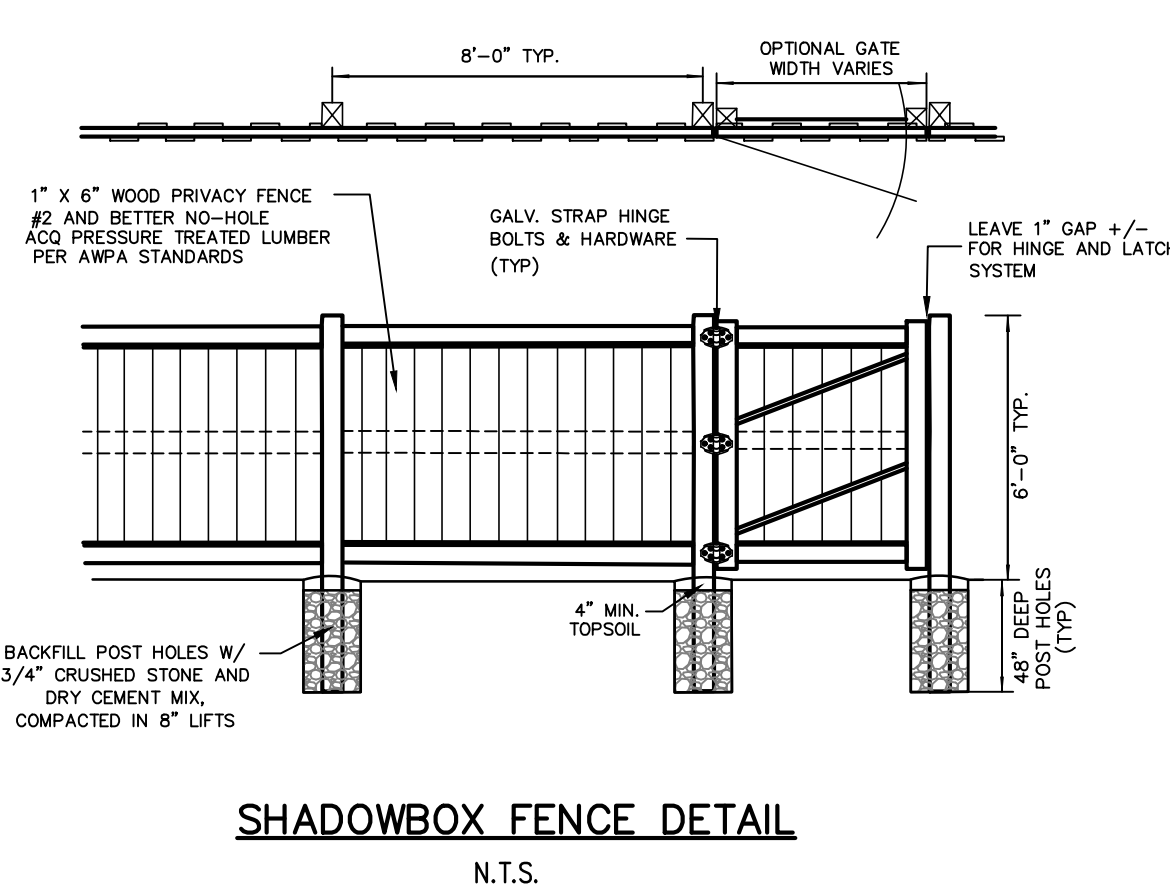
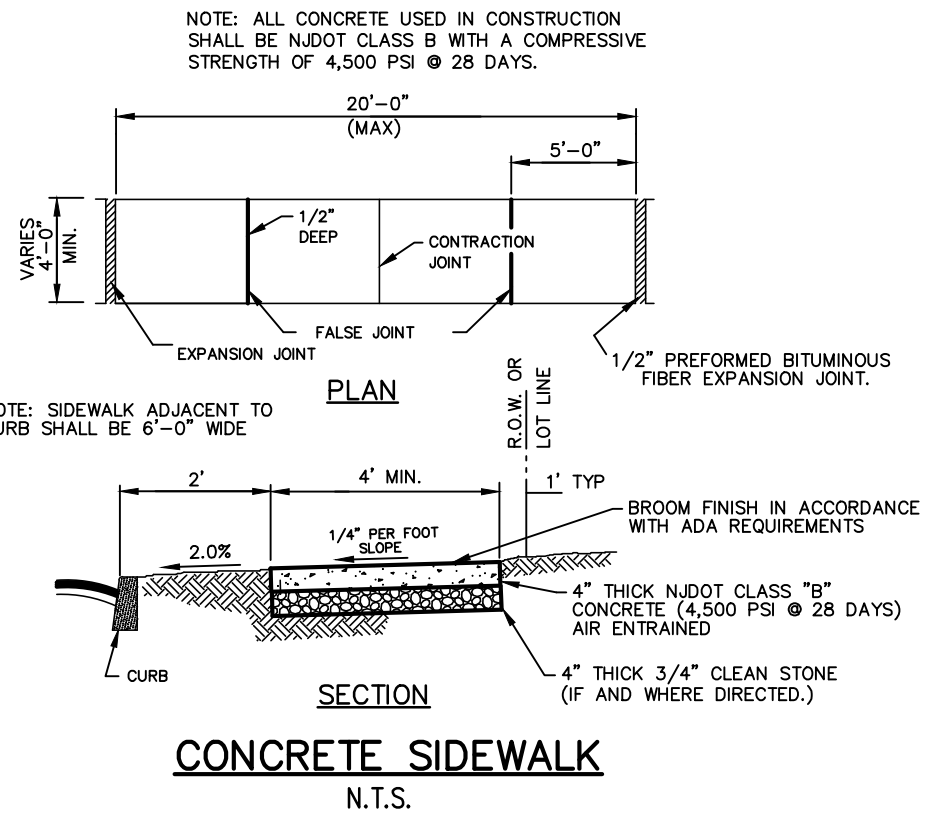
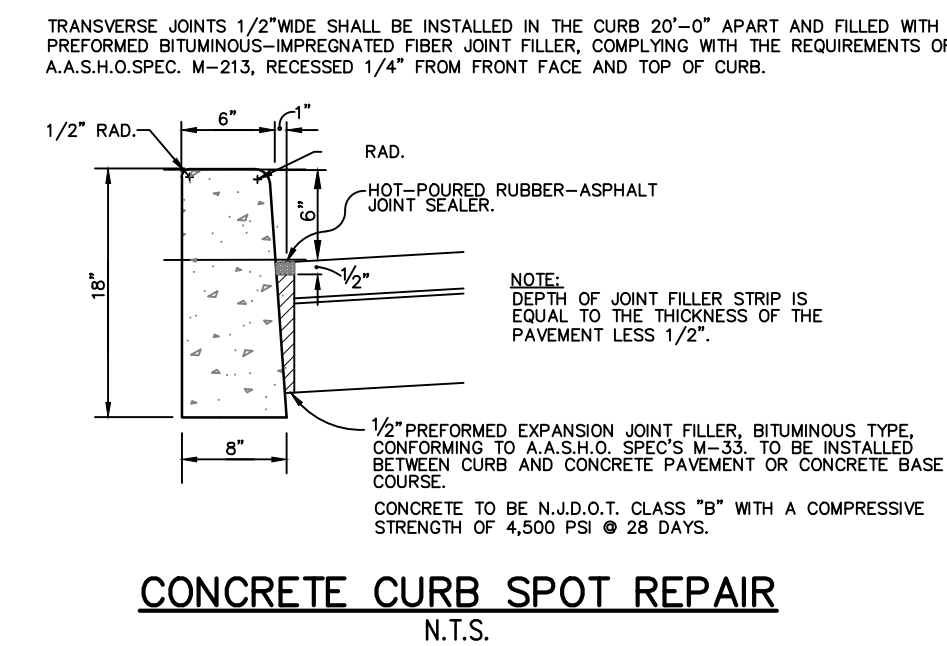
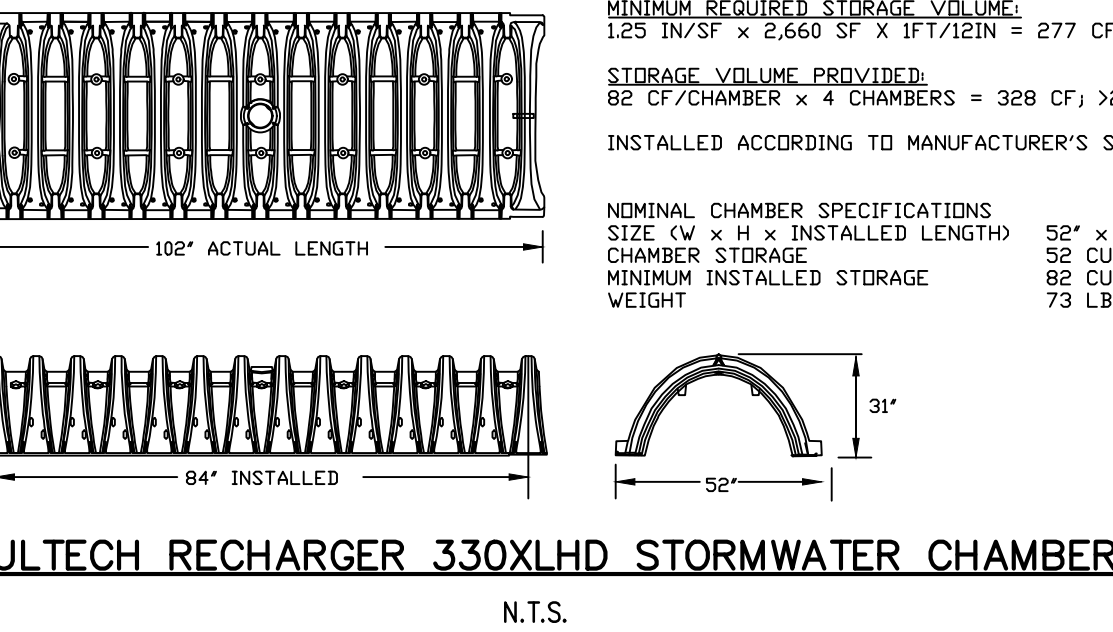
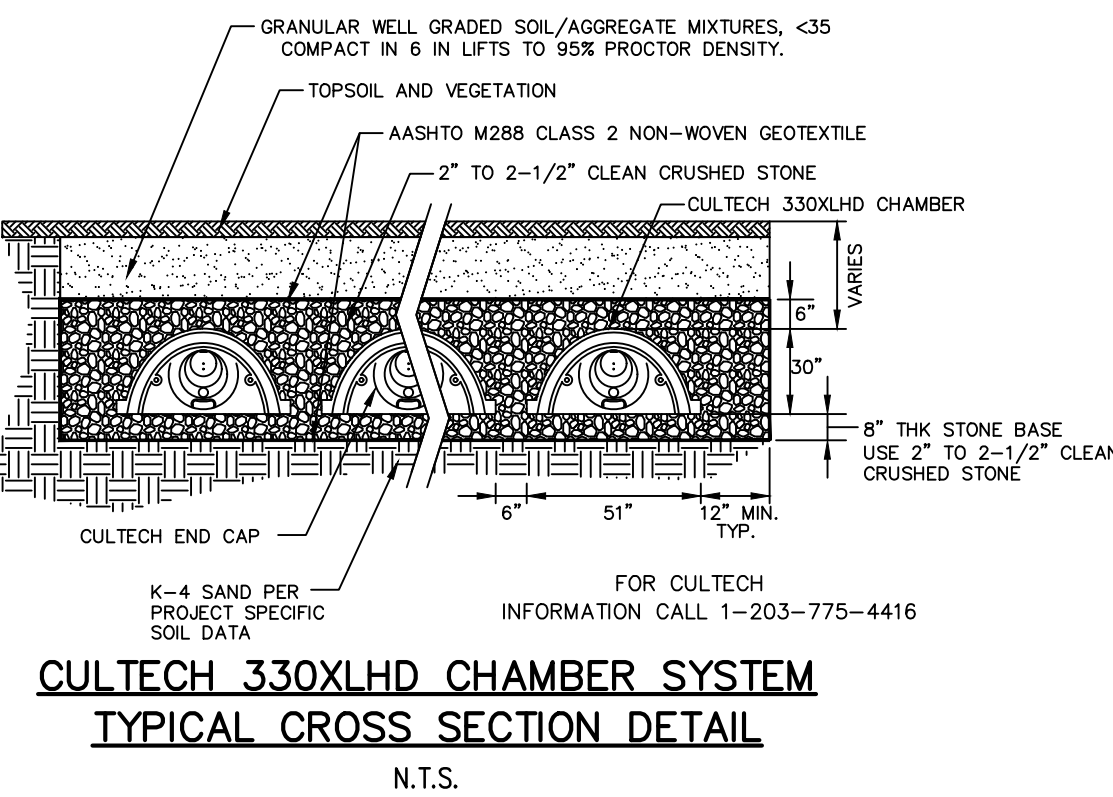
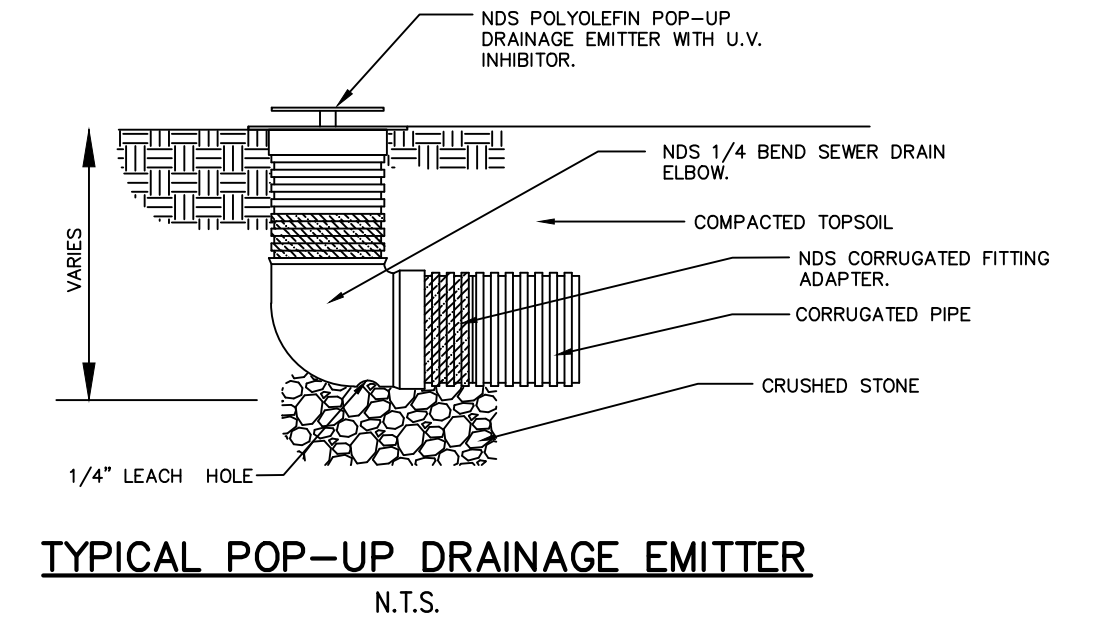
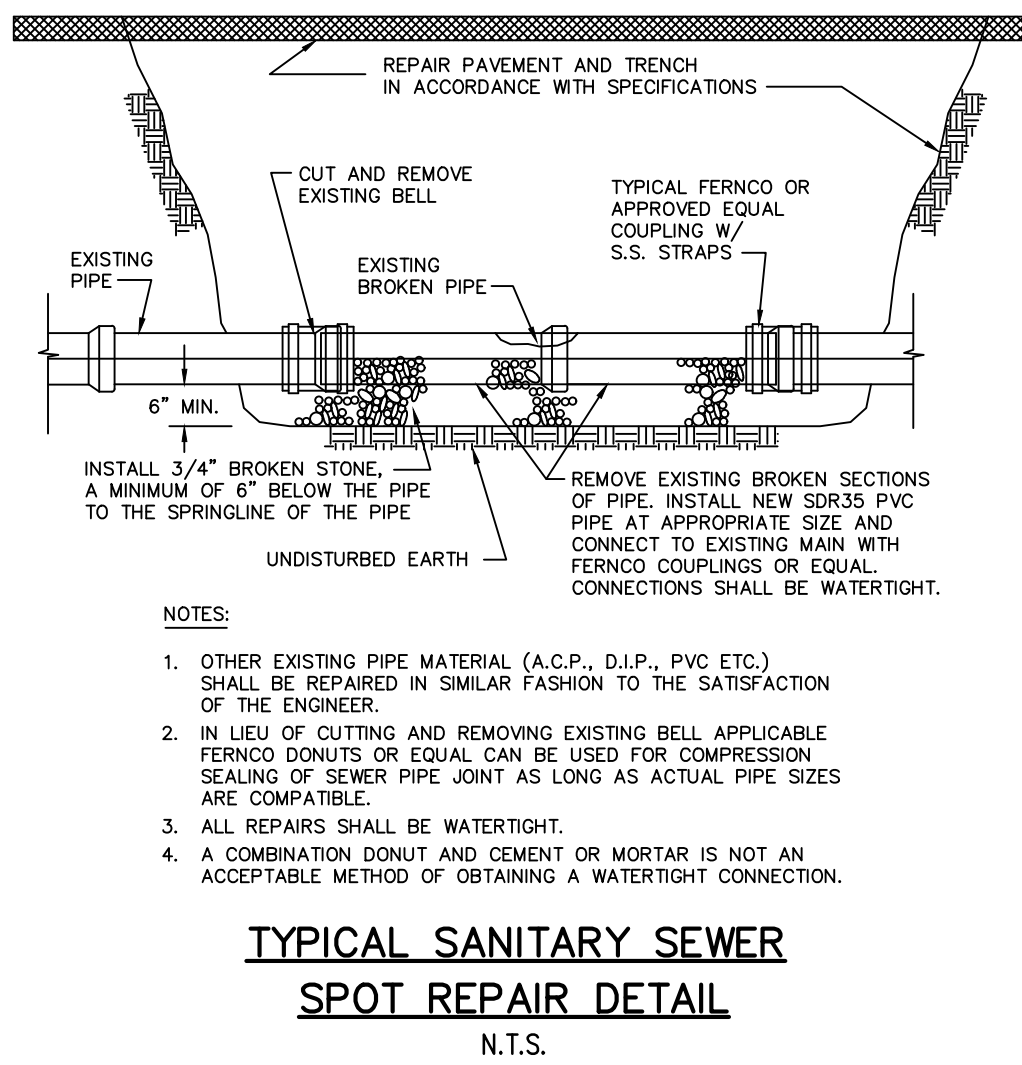


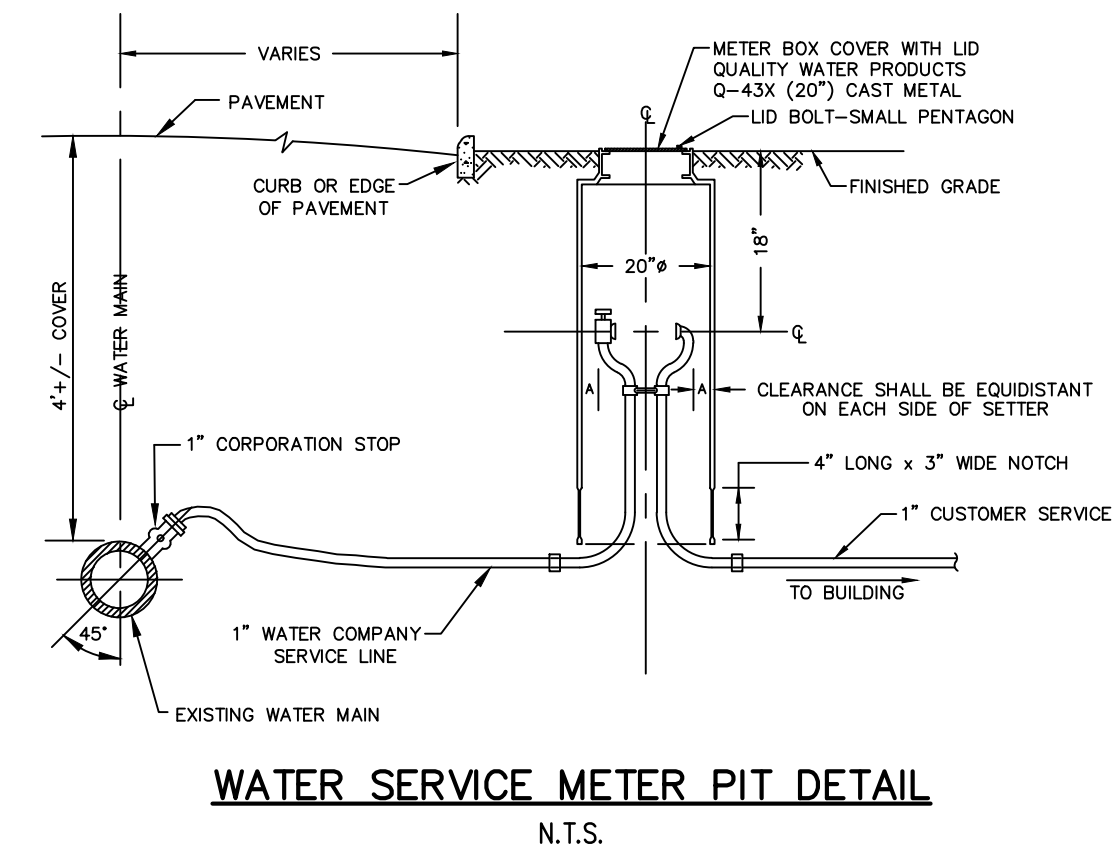

APPROVED AS A MAJOR SITE PLAN BY KEYPORT BOROUGH  
UNIFIED PLANNING BOARD ON:

PRELIMINARY: \_\_\_\_\_

FINAL: \_\_\_\_\_

CHAIRMAN \_\_\_\_\_ DATE \_\_\_\_\_

I HAVE REVIEWED THIS SITE PLAN AND CERTIFY THAT IT MEETS ALL  
CODES AND ORDINANCES UNDER THAT JURISDICTION.

MUNICIPAL ENGINEER \_\_\_\_\_ DATE \_\_\_\_\_

| No. | DATE | REVISION | BY |
|-----|------|----------|----|
|     |      |          |    |

**EASTERN CIVIL ENGINEERING, LLC**  
CIVIL ENGINEERING - SURVEYING & MAPPING - LAND USE PLANNING - SITE DESIGN

31 GRAND TOUR , HIGHLANDS NJ 07732 PHONE: 732.872.7736

GRADING AND UTILITY PLAN FOR  
**KEYPORT BROAD STREET LLC**  
BLOCK 57 LOTS 5 & 5.01  
TAX MAP SHEET No. 4  
KEYPORT BOROUGH, MONMOUTH COUNTY, NJ

**ANDREW R. STOCKTON**  
PROFESSIONAL ENGINEER & LAND SURVEYOR  
NEW JERSEY LIC. NO. 35405

|                  |                    |                   |                         |                             |
|------------------|--------------------|-------------------|-------------------------|-----------------------------|
| DATE:<br>8-03-23 | SCALE:<br>AS SHOWN | DESIGN BY:<br>ARS | PROJECT NO.:<br>2302194 | SHEET NO.:<br><b>2 of 2</b> |
|------------------|--------------------|-------------------|-------------------------|-----------------------------|