




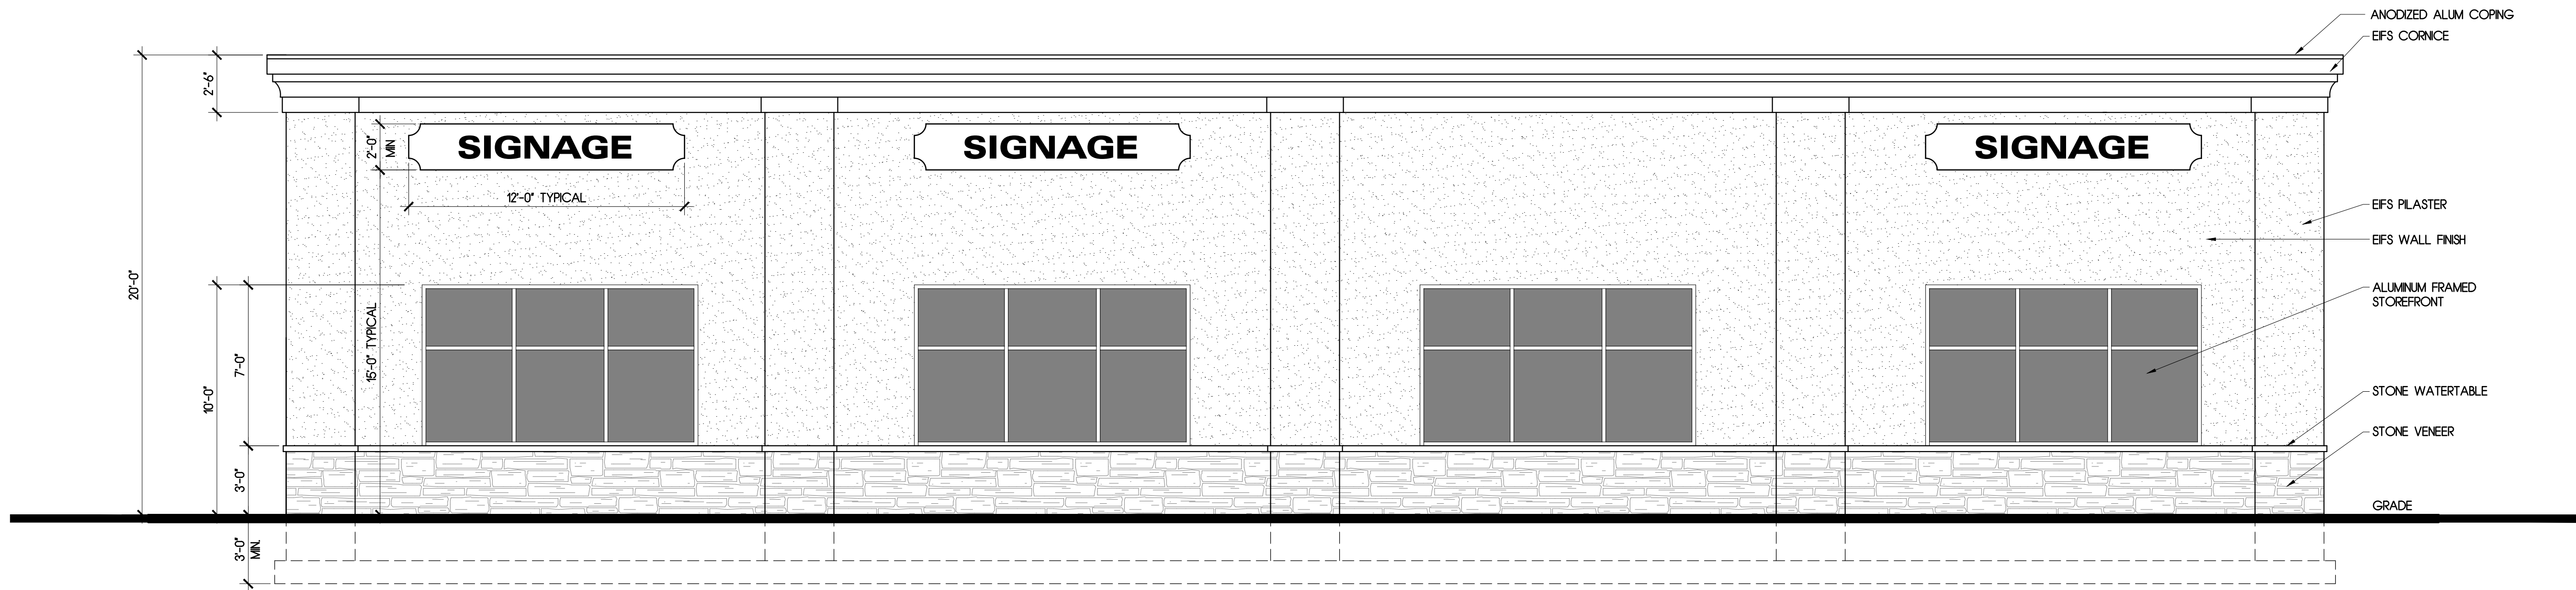


1 **ROUTE 35
SOUTH ELEVATION**
SCALE 1/4" = 1'-0"

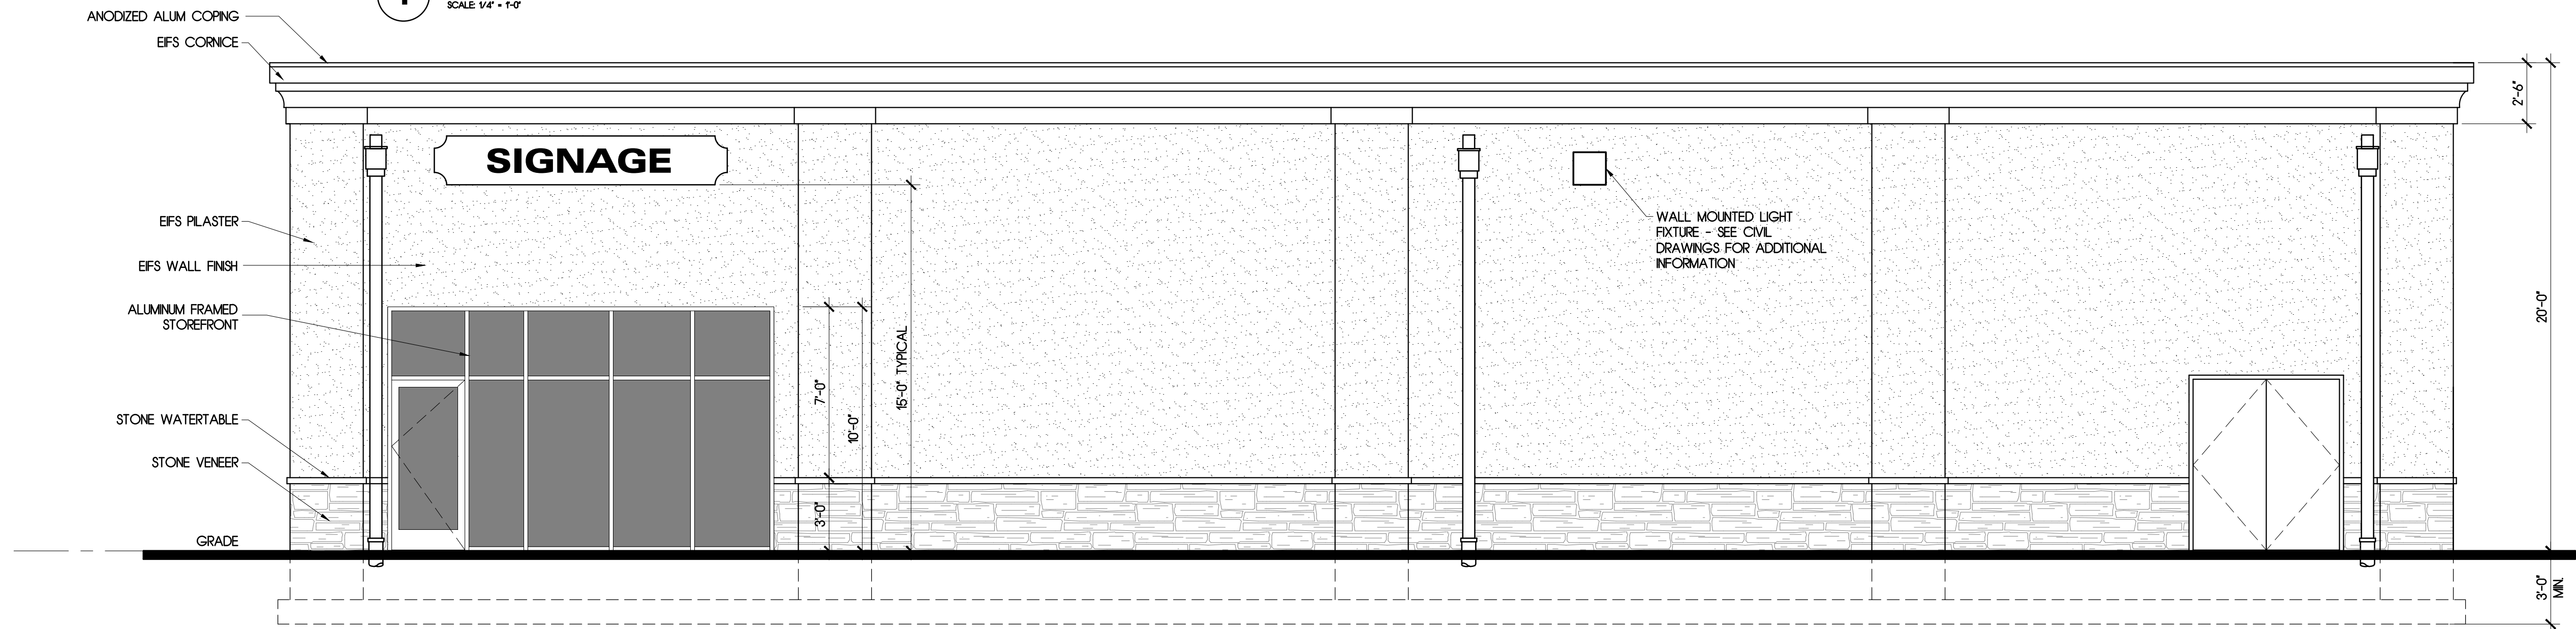


2 **NORTH ELEVATION**
SCALE 1/4" = 1'-0"

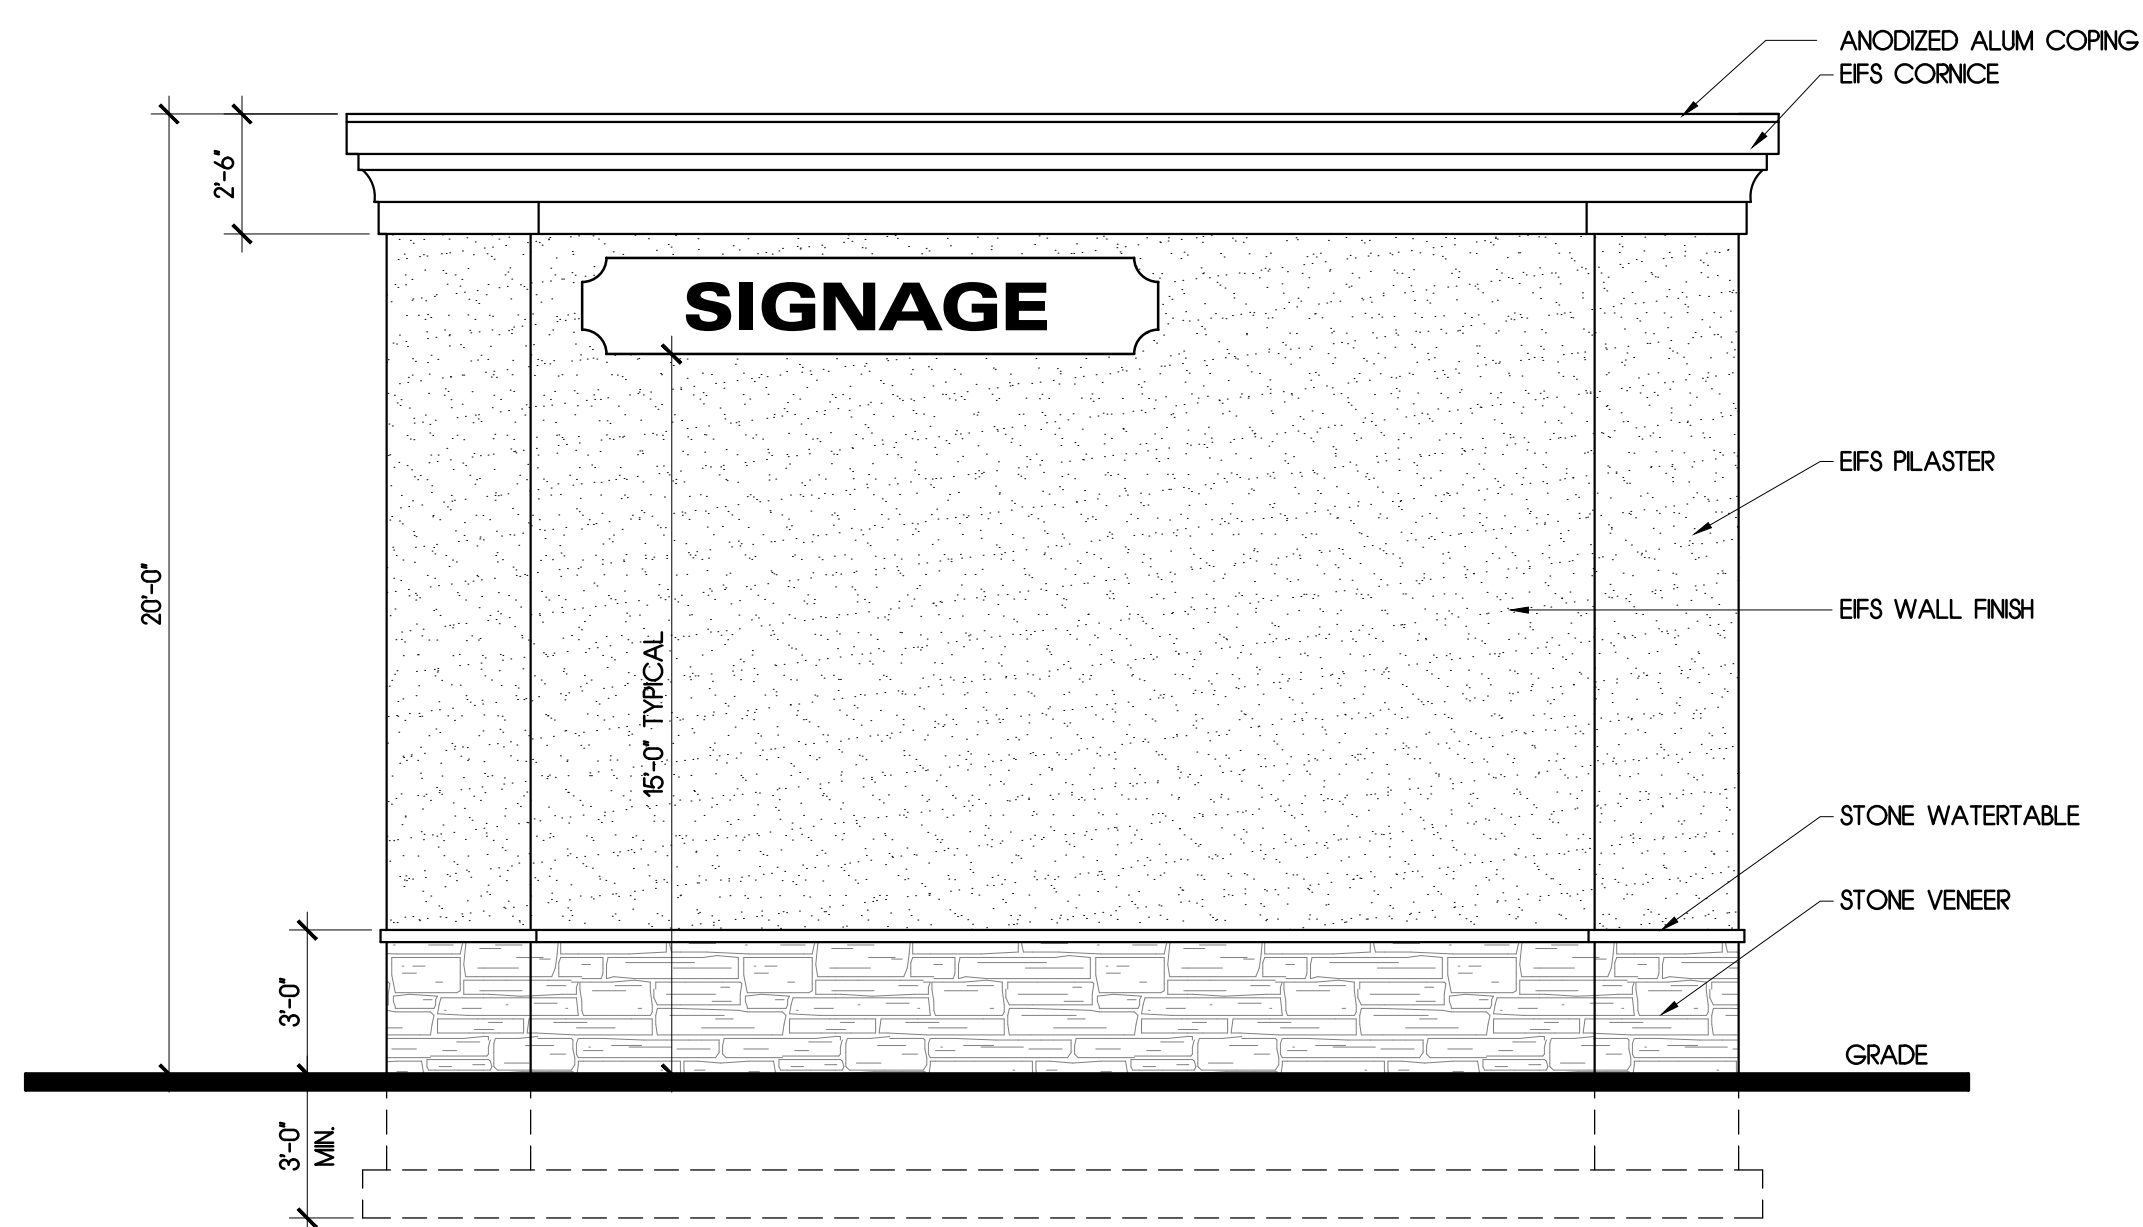

3 **EAST ELEVATION**
SCALE 1/4" = 1'-0"

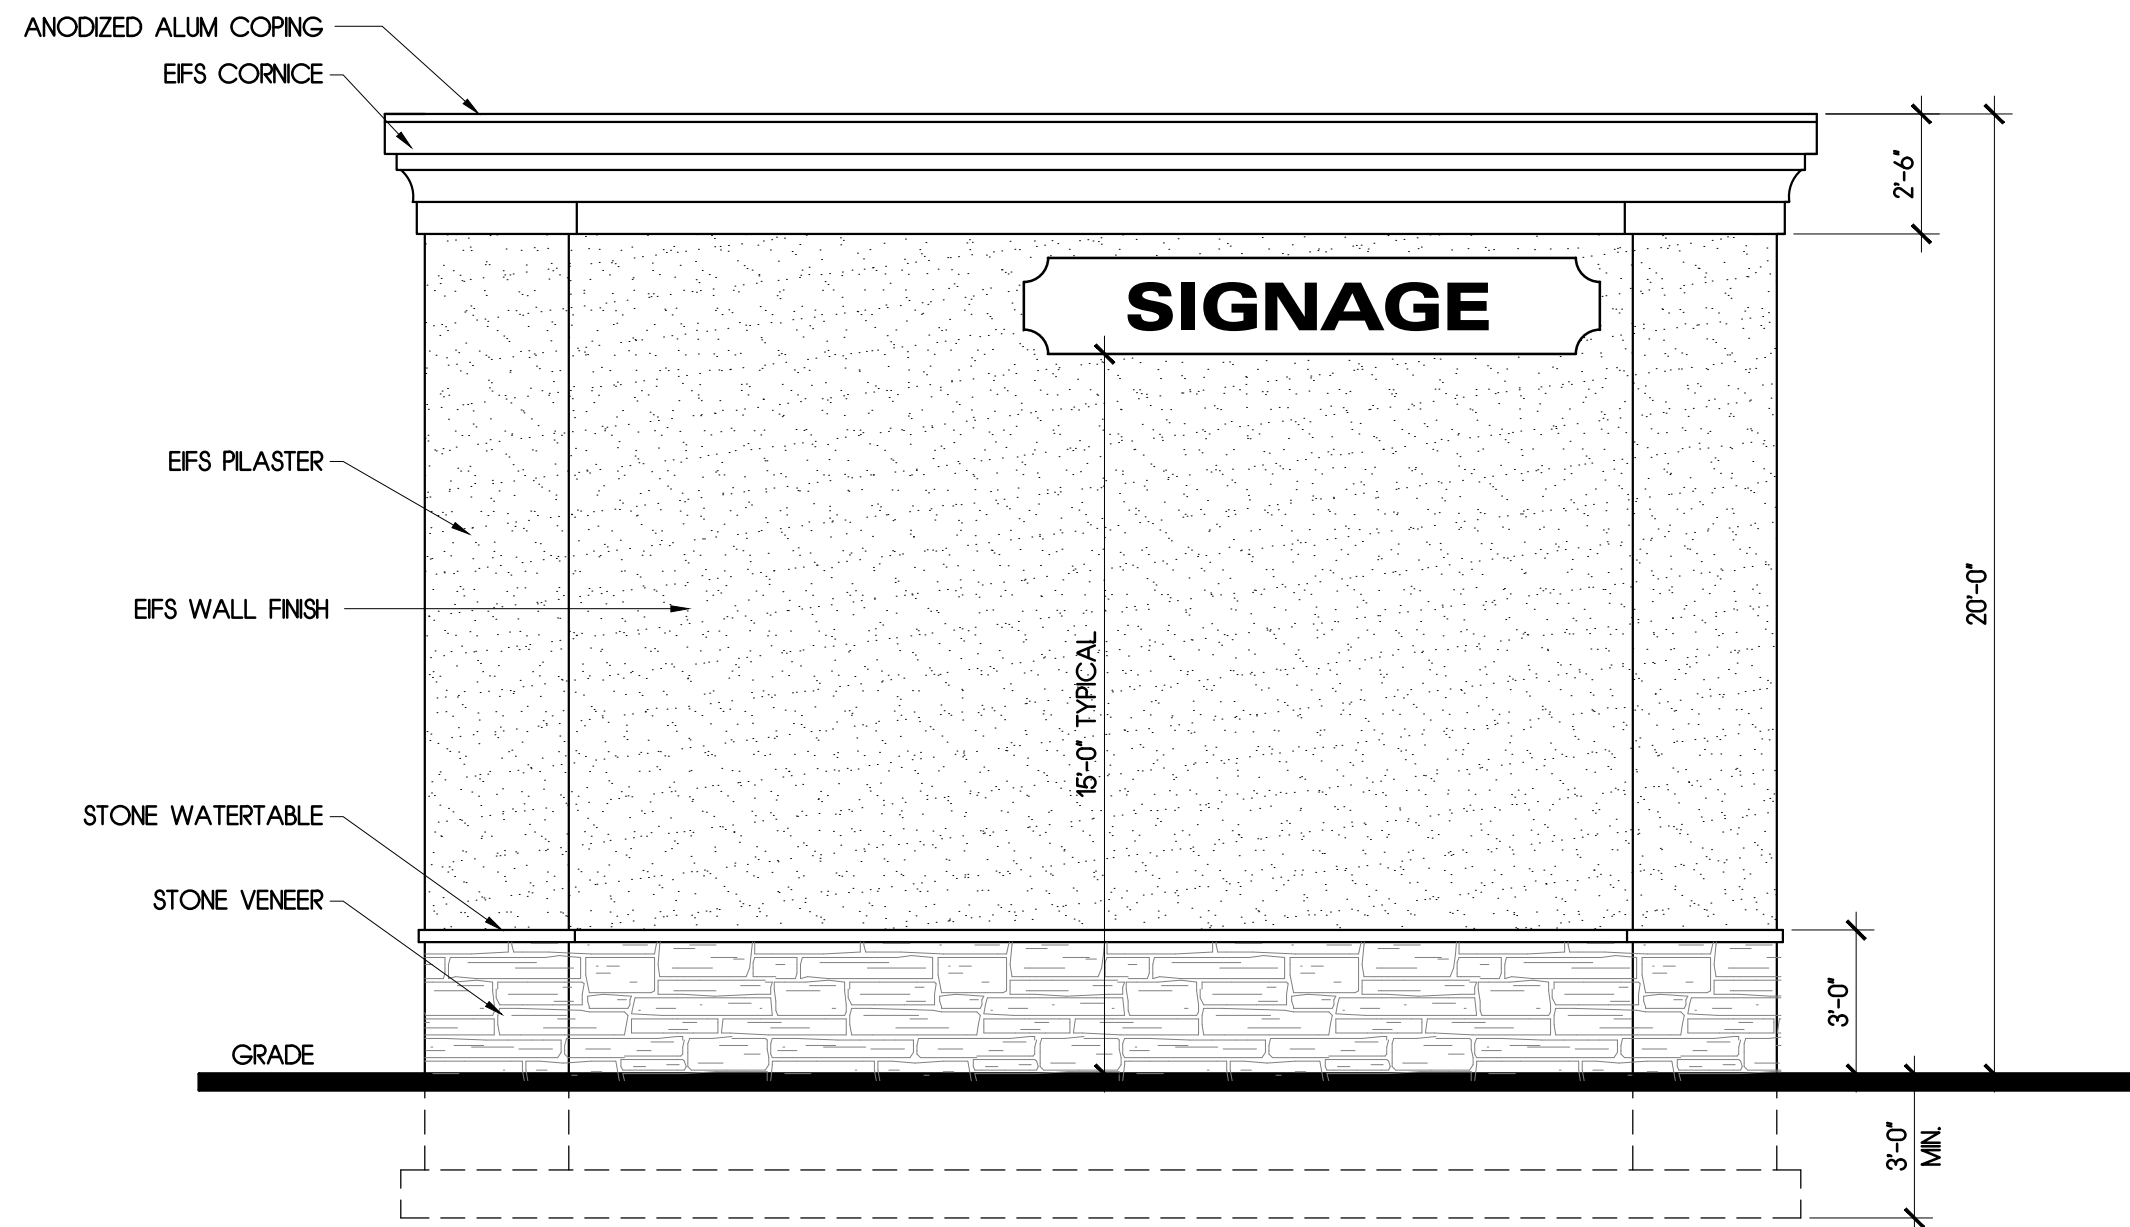

4 **WEST ELEVATION**
SCALE 1/4" = 1'-0"

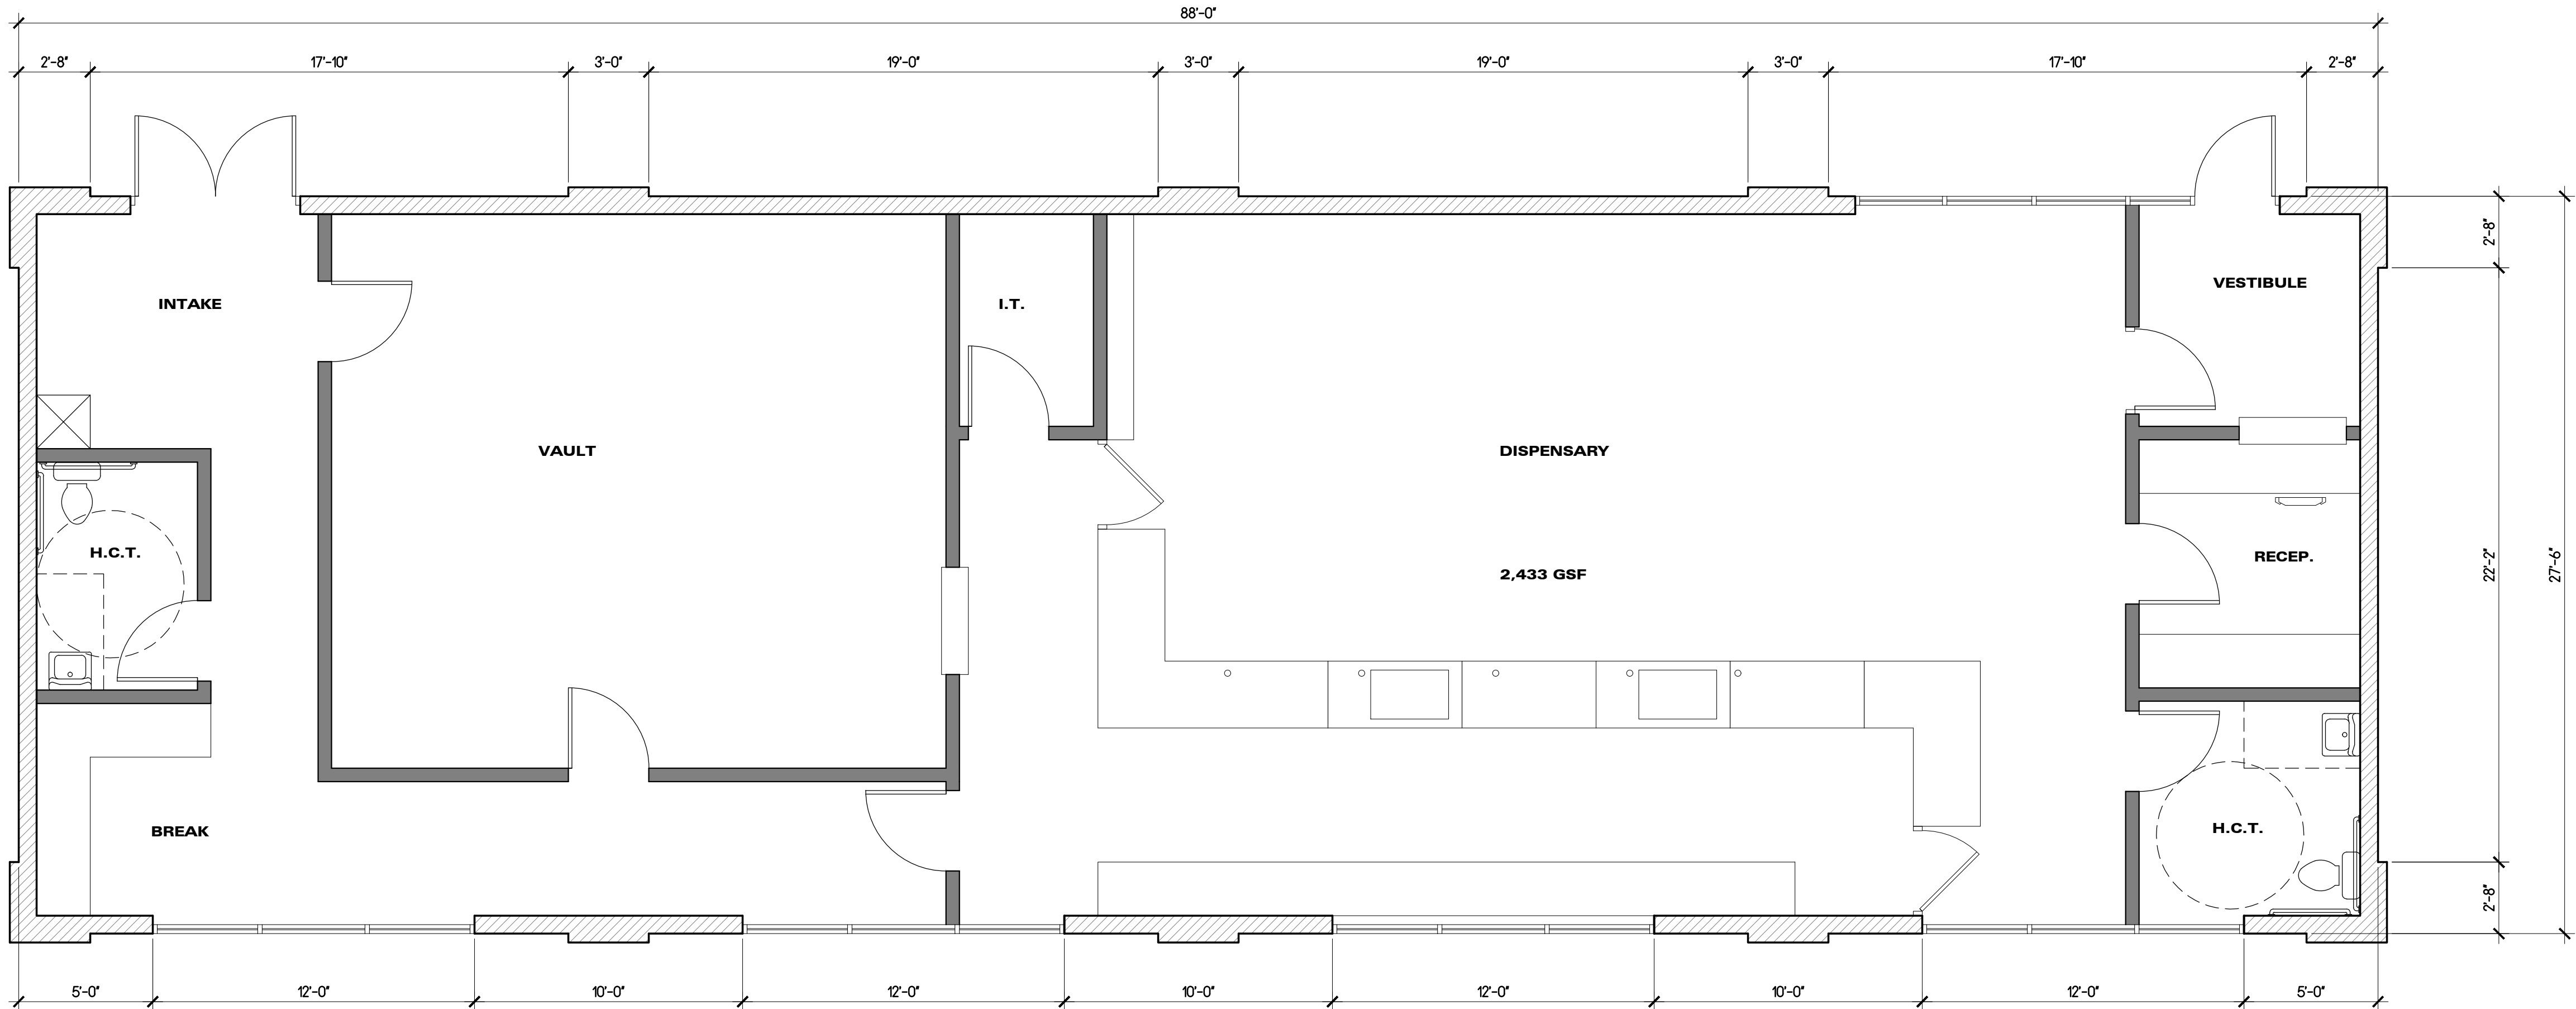

1 FLOOR PLAN
SCALE: 1/4" = 1'-0"

PROPOSED CANNABIS RETAIL DISPENSARY
105 NEW JERSEY STATE HIGHWAY 35 KEYPORT, NJ

L O T
24
B L O C K
110
S C A L E
AS NOTED
D A T E
11 SEPTEMBER 2024
J O B #
JCF-209-24

R E V I S I O N S
-

D R A W I N G
FLOOR PLAN

PB-A2

FELTZ COLLINS ARCHITECTURE LLC
213 HOLLY AVENUE, LINCROFT, NJ 07738 | 732-747-6773 P 732-747-6773 F | DAVID COLLINS, RA - NJ - 21A101775600, NY - 034688-1 | JOSEPH FELTZ, RA - NJ - 21A100631700, NY - 013152-1, PA - RA403475