


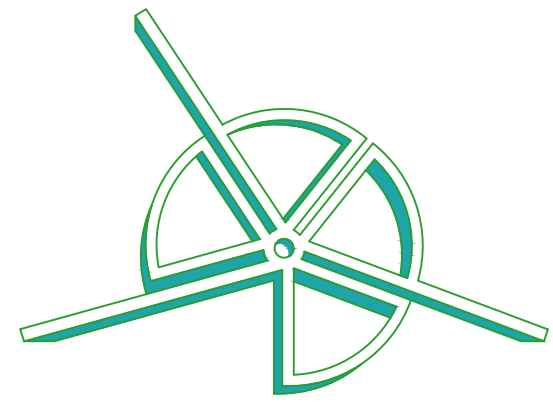

JASON PEIST
SOLE PROPRIETARY

171 BROAD ST. MATAWAN, NJ 07747
973-534-8745 | WWW.JASONPEIST.COM

BEKIKOGLU RESIDENCE
310 FIRST STREET
KEYPORT BORO, NJ 07735
BLOCK 135, LOT 10 & 11
MONMOUTH COUNTY

REVISIONS:

#	DESCRIPTION:	DATE:
	ISSUED FOR ZONING	8/18/2022

DRAWING TITLE:

PROPOSED CONSTRUCTION

ARCHITECTURAL LICENSE #:
NJ # 21A102035200
NY # 039598

JASON PEIST, AIA - ARCHITECT


© COPYRIGHT 2022

DRAWINGS, SPECIFICATIONS & OTHER DOCUMENTS, BOTH PAPER COPIES AND IN ELECTRONIC FORM, PREPARED BY JASON PEIST AND CONSULTANTS ARE INSTRUMENTS OF SERVICE FOR USE SOLELY FOR THIS PROJECT. THEY MAY NOT BE USED FOR ANY PURPOSES BEYOND THE SCOPE OF THIS CONTRACT WITHOUT WRITTEN PERMISSION FROM JASON PEIST. UNLAWFUL USE OF INSTRUMENTS OF SERVICE SHALL BE PROSECUTED TO THE FULL EXTENT OF THE LAW.


DATE:	JOB NUMBER:
8/18/22	19-013
SCALE:	SHEET:
AS NOTED	1 OF 1
DRAWN BY:	
J.R.P.	

DRAWING NUMBER


A-101.00

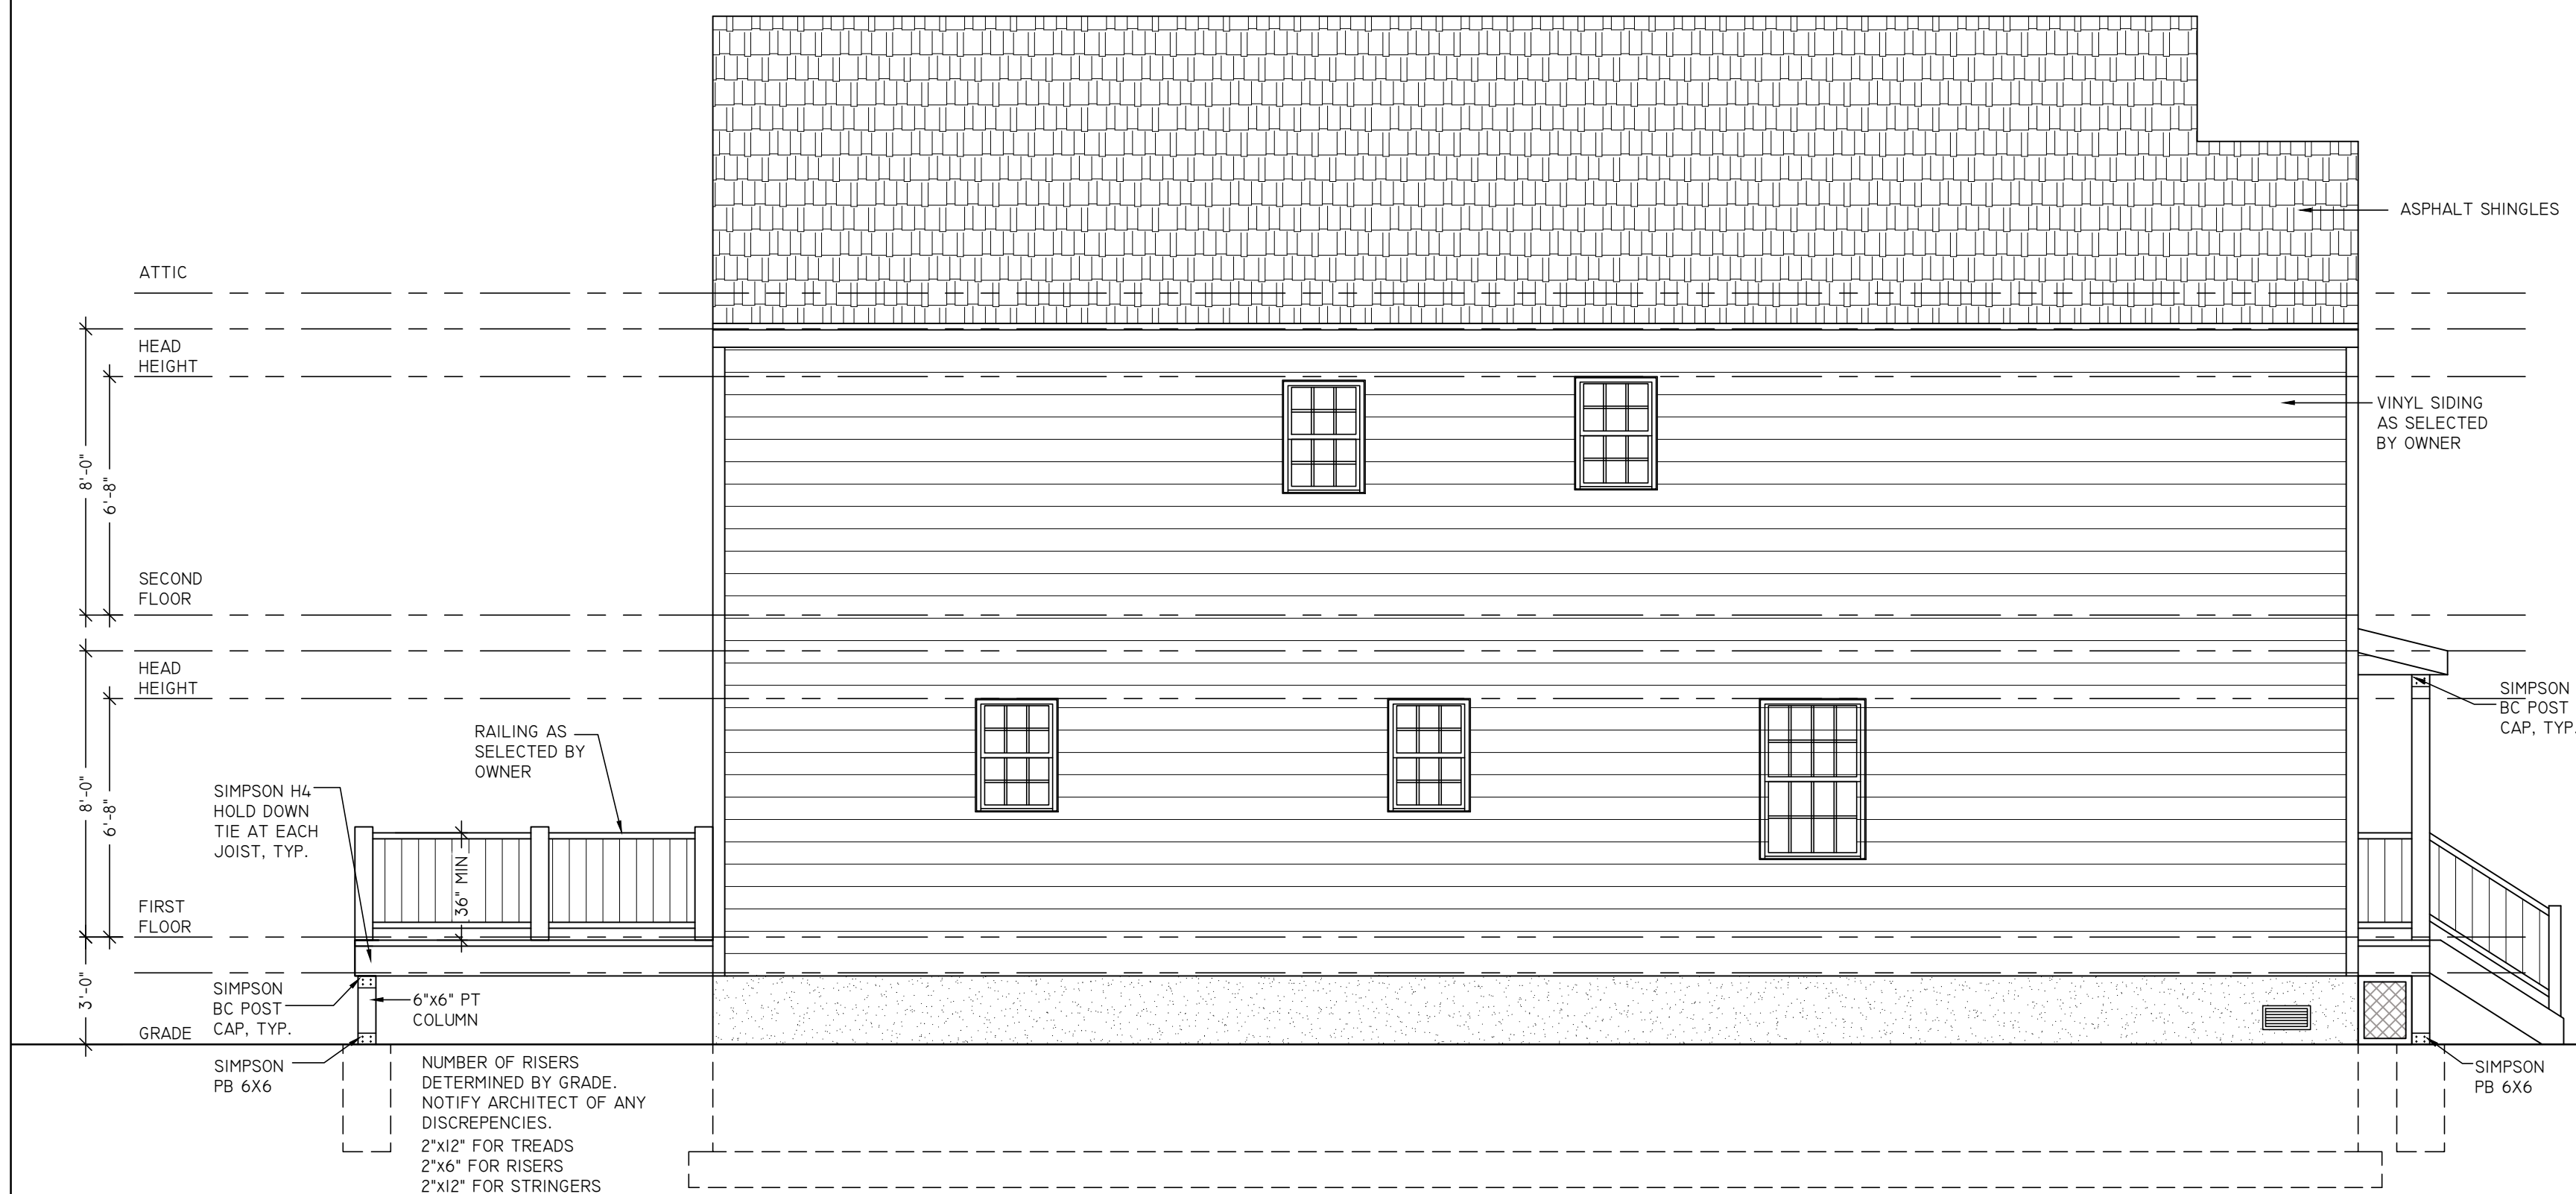


4 SIDE ELEVATION
SCALE: 1/4"=1'-0"

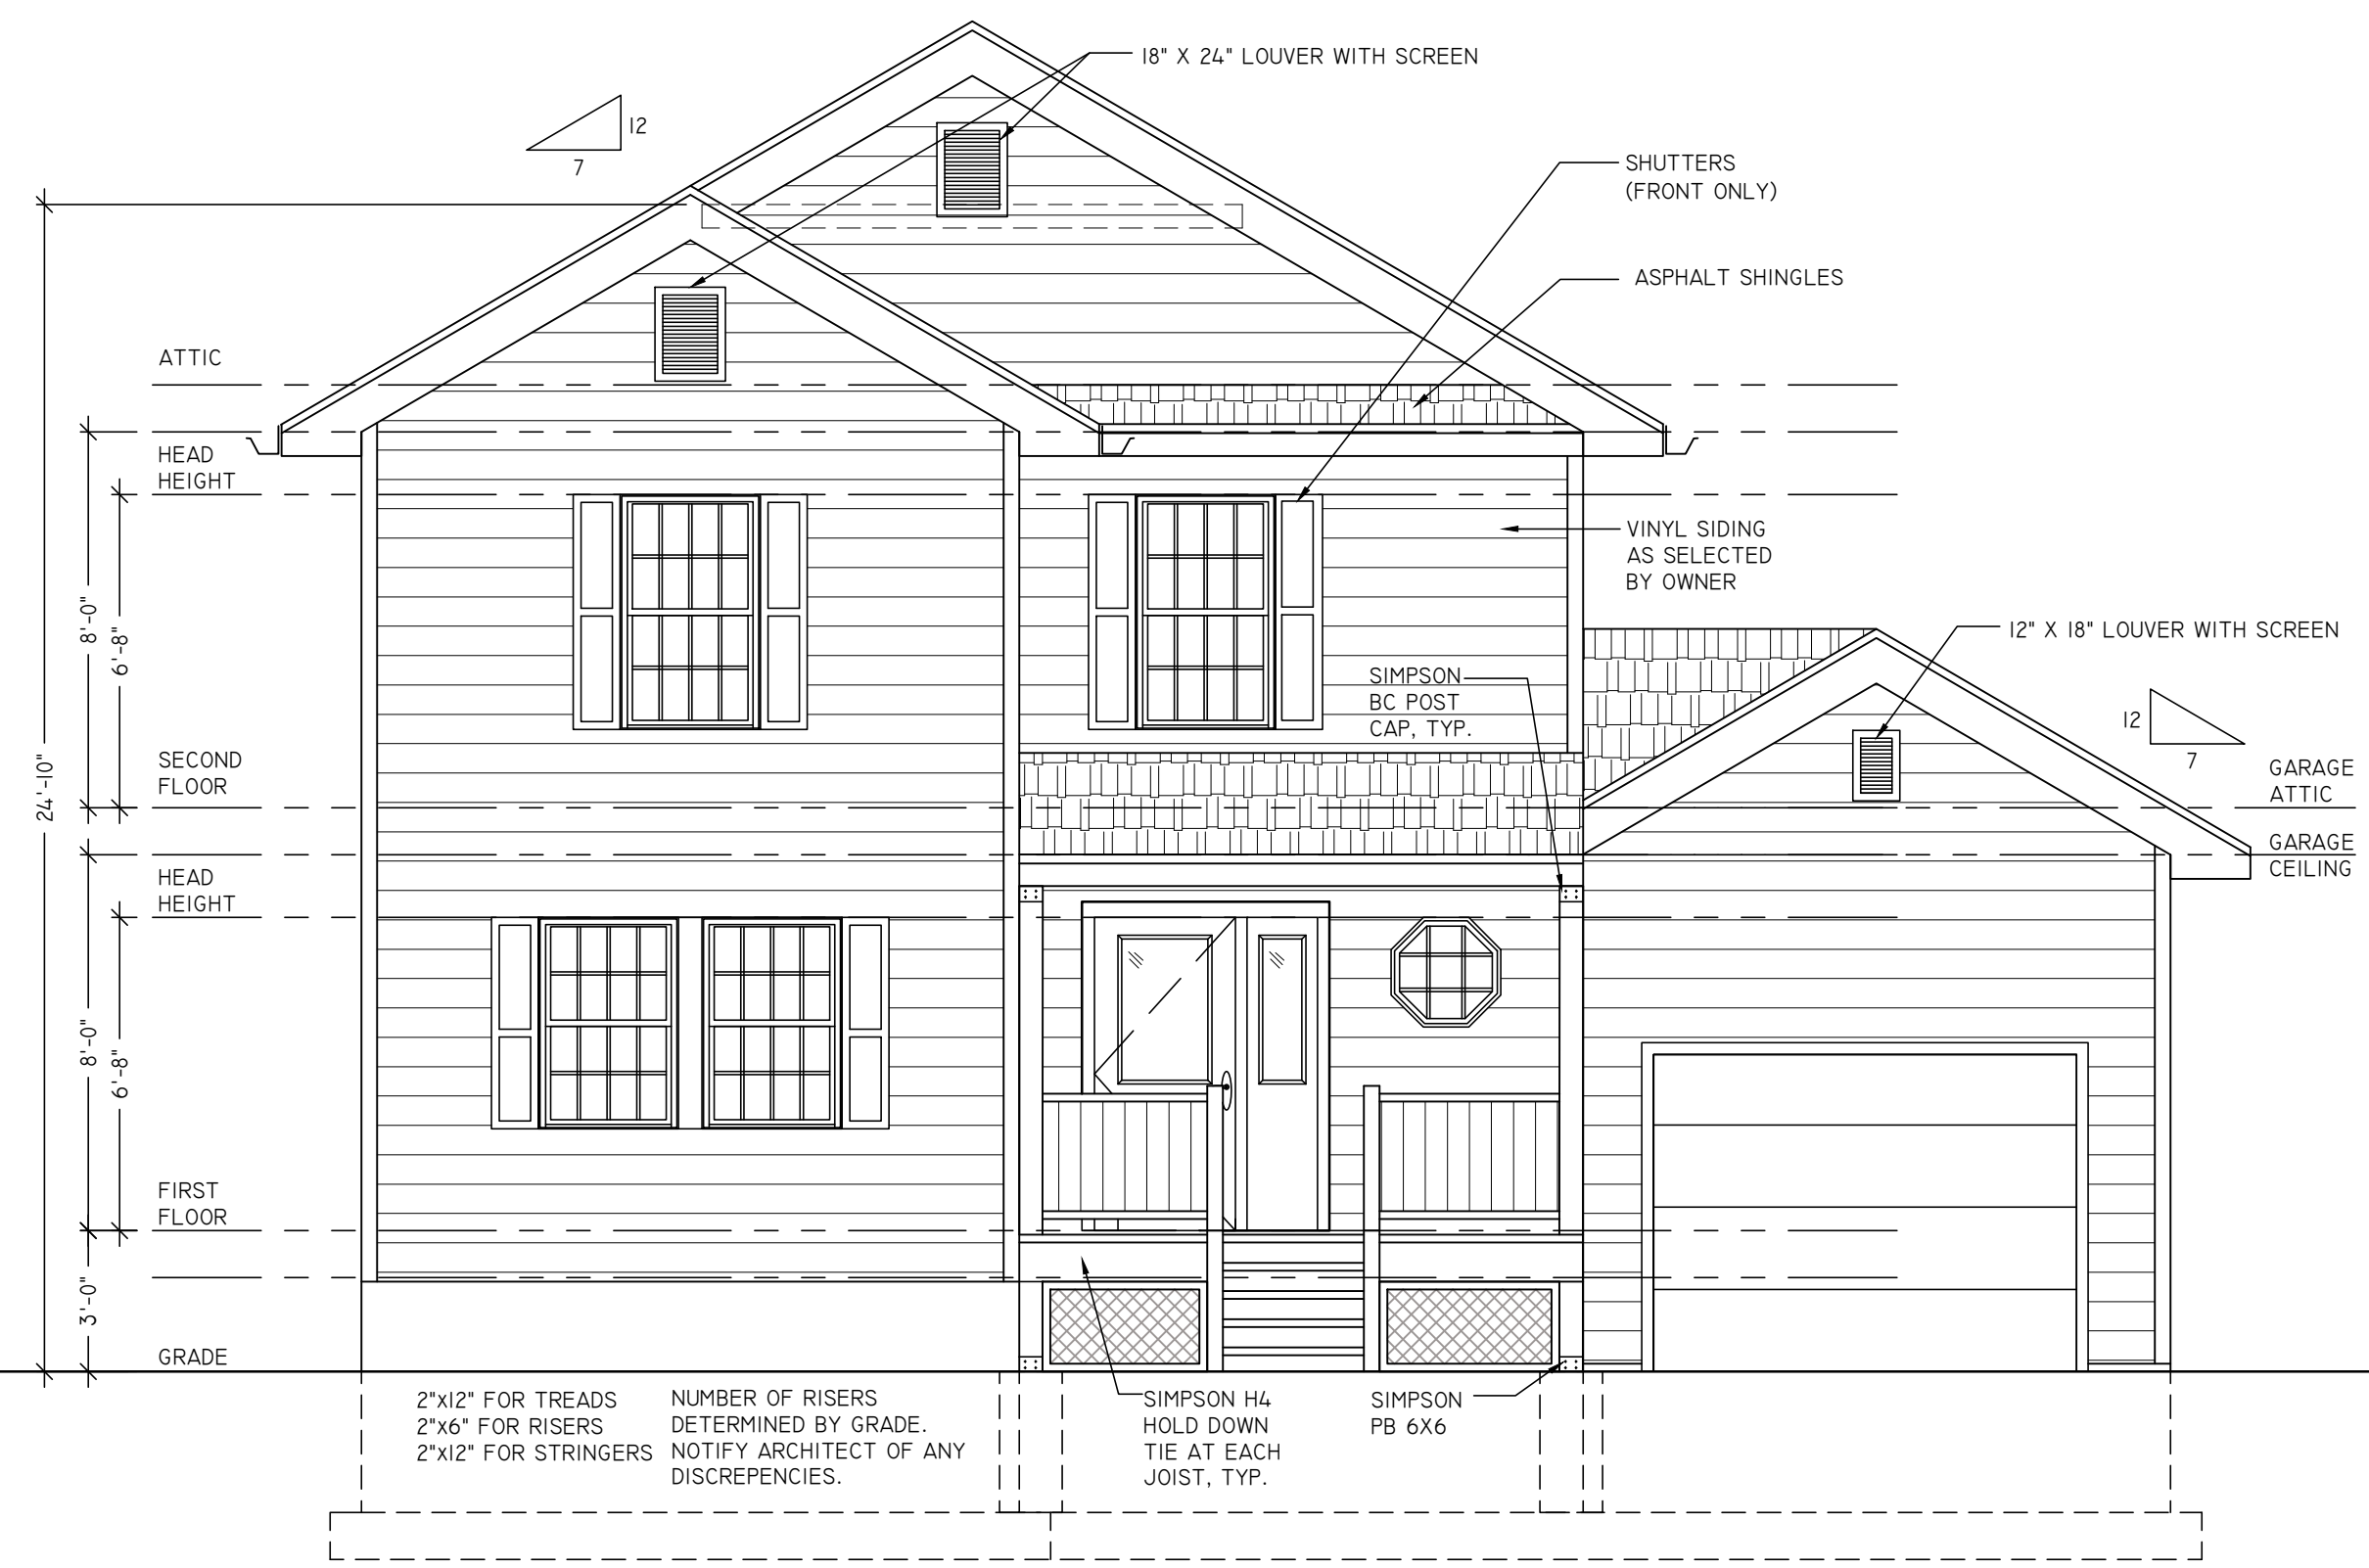


3 FRONT ELEVATION
SCALE: 1/4"=1'-0"

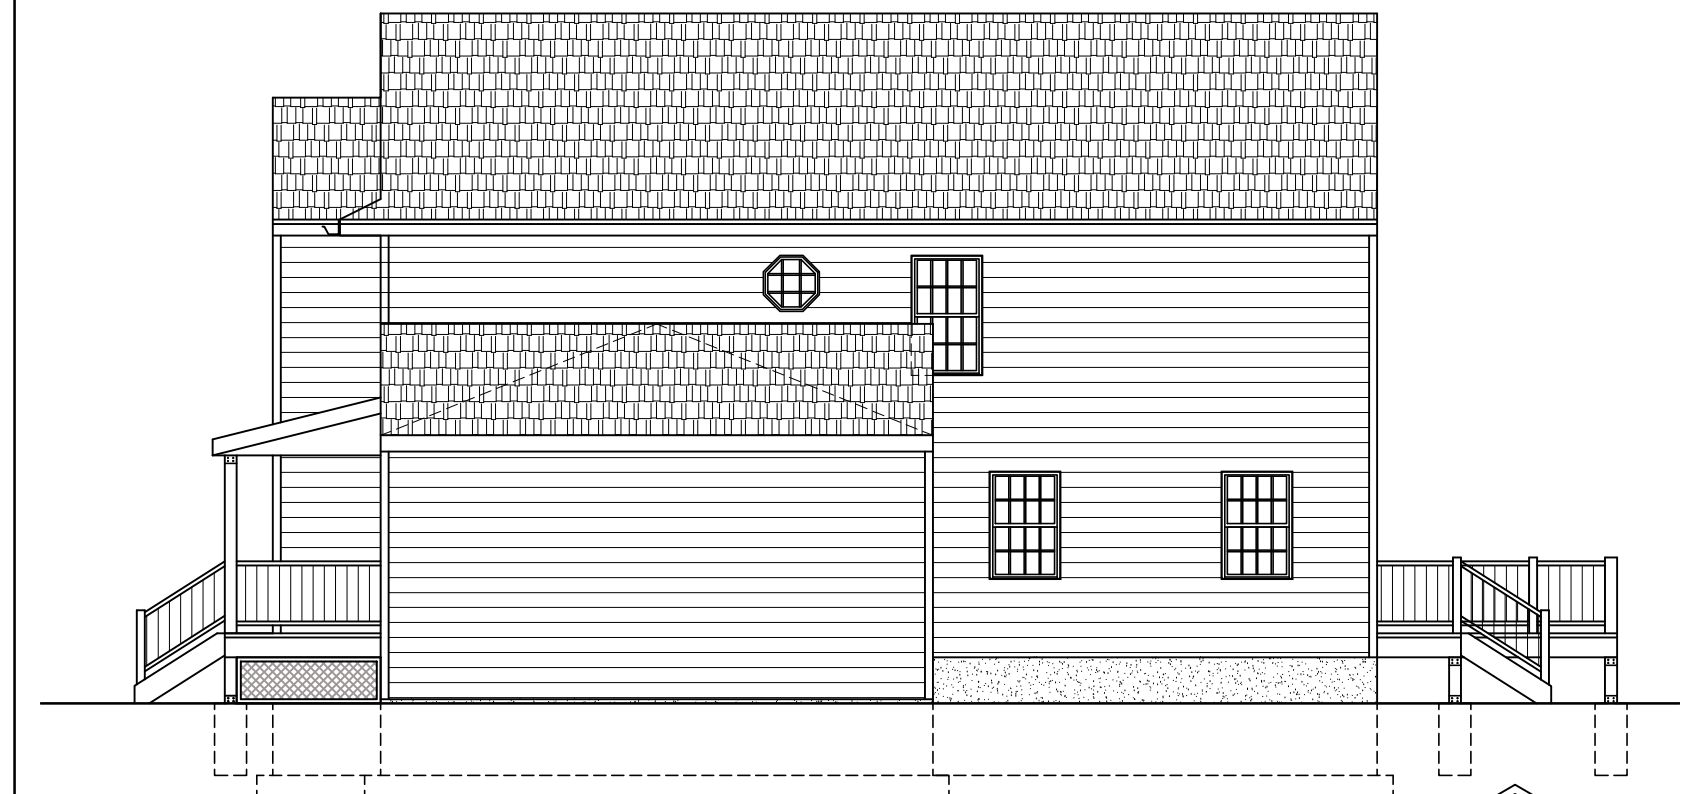


5 SIDE ELEVATION
SCALE: 1/8"=1'-0"

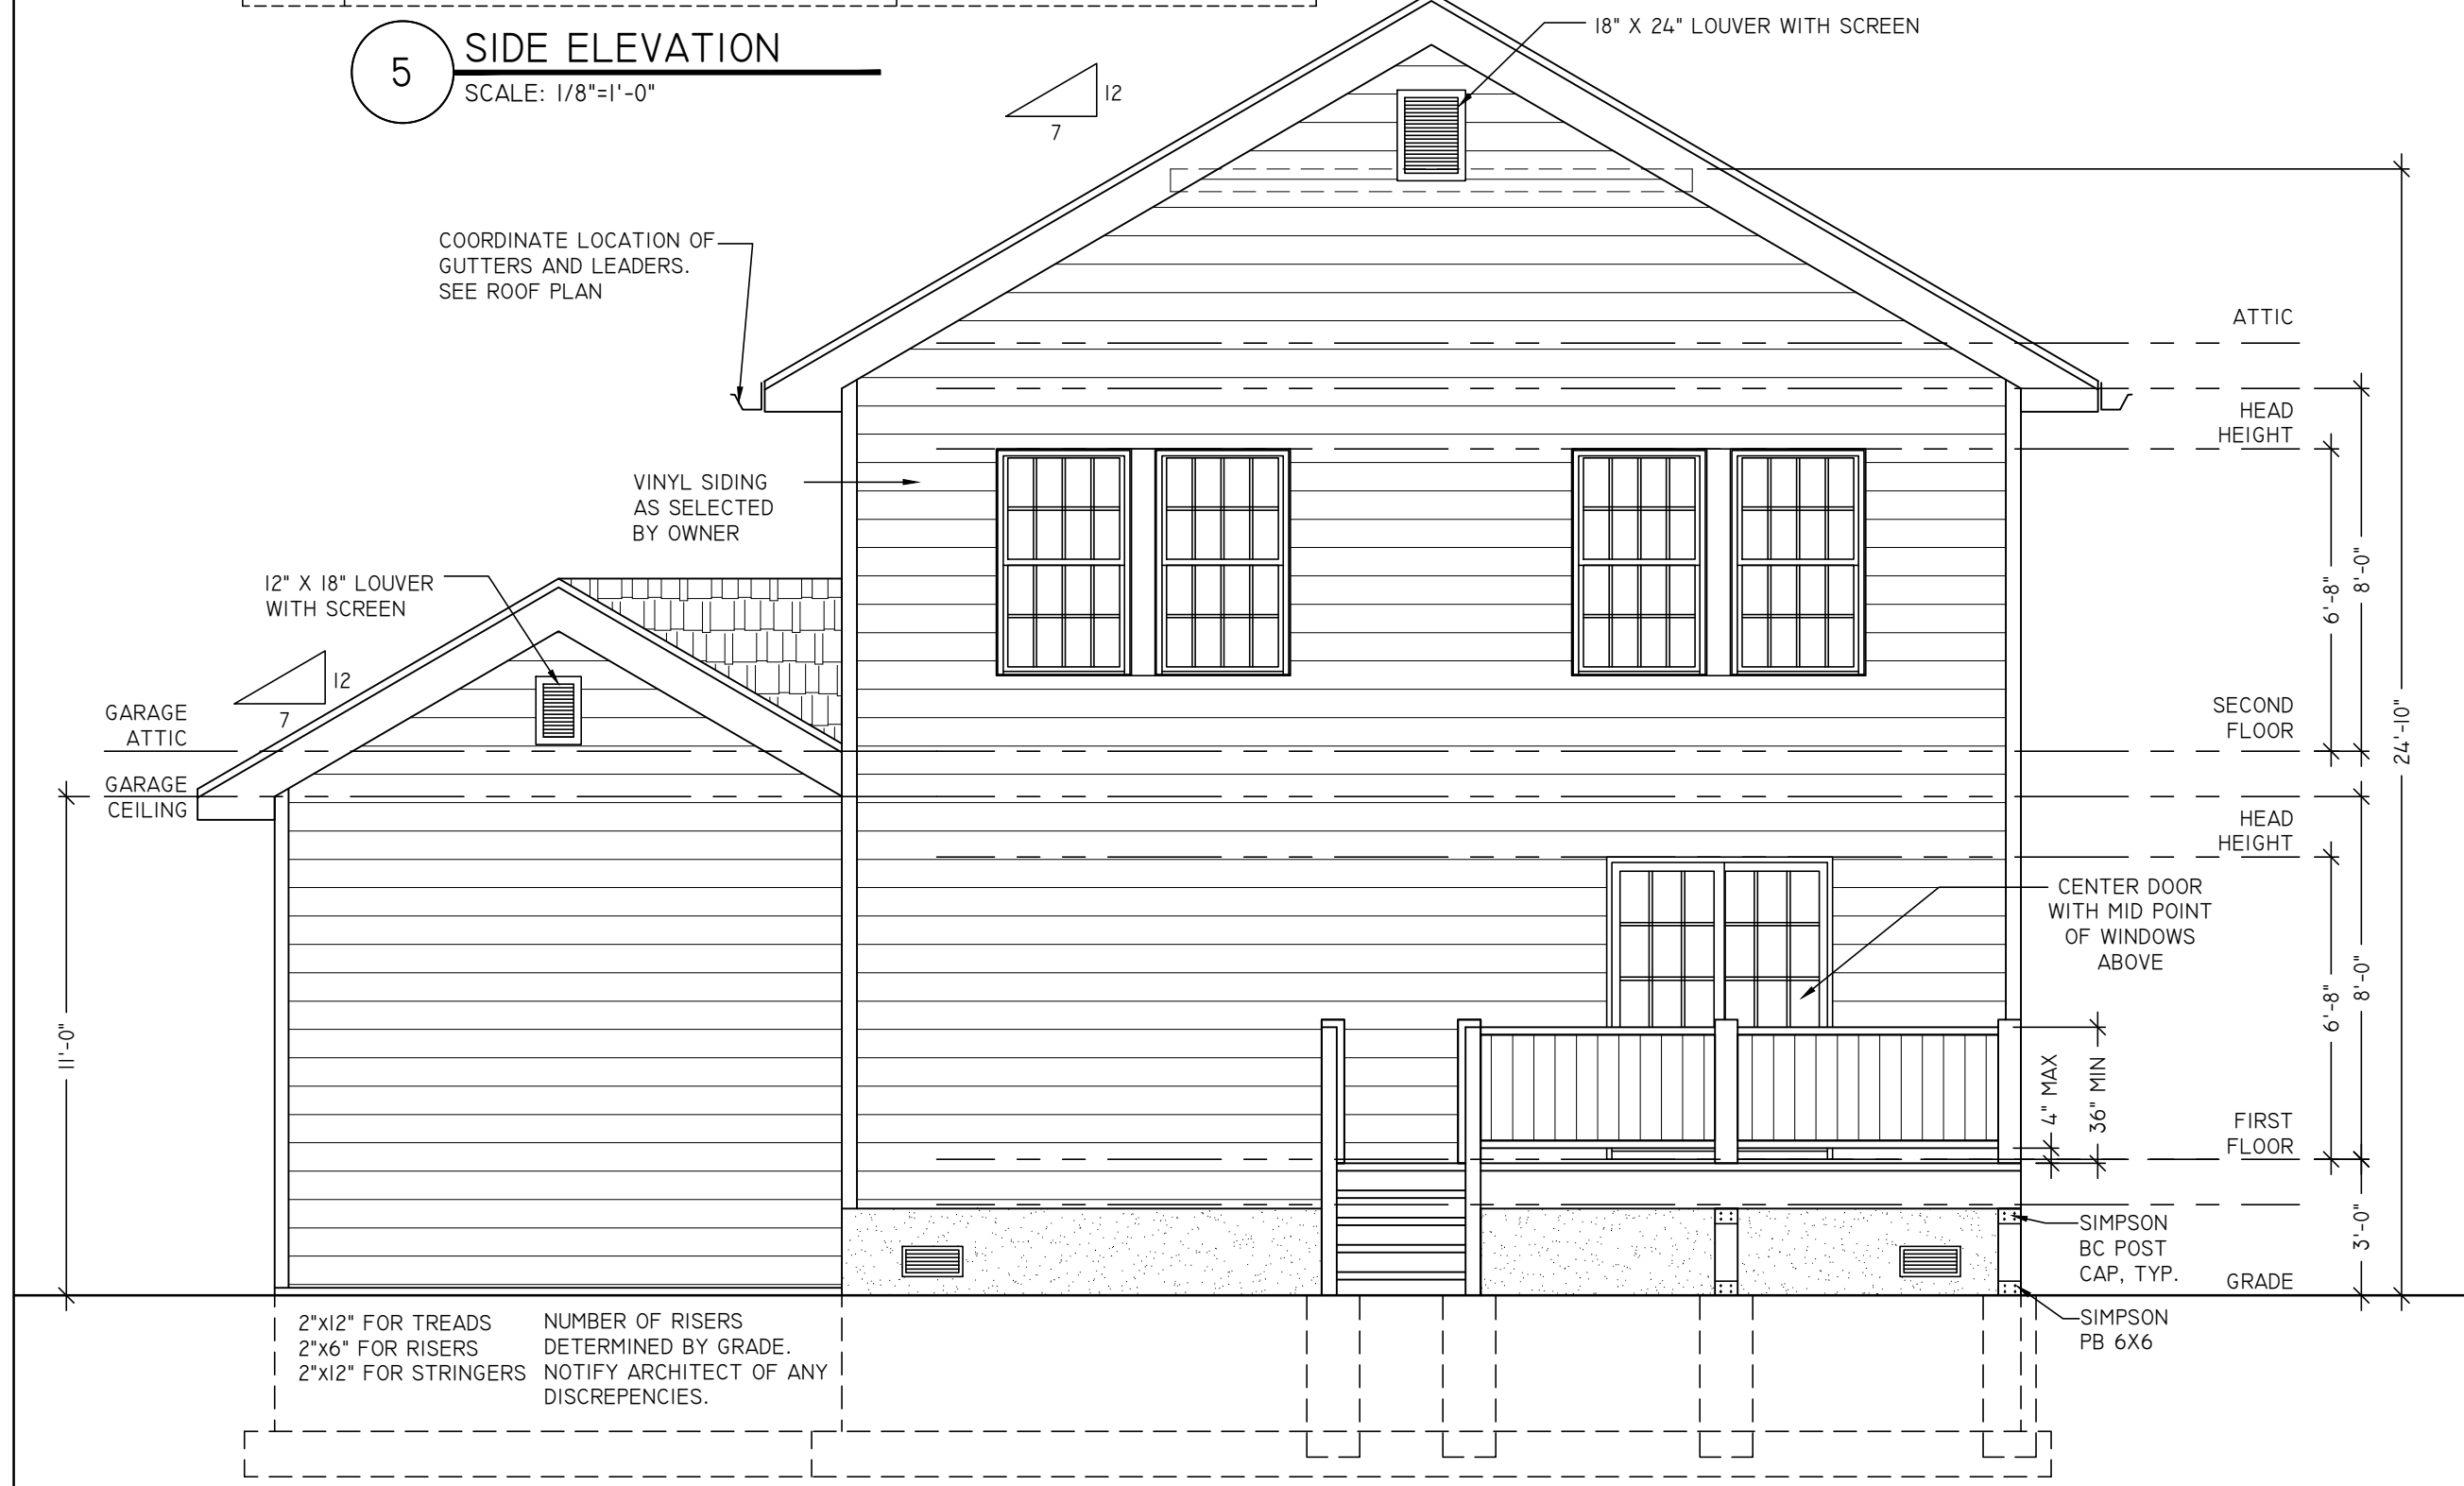


5 REAR ELEVATION
SCALE: 1/4"=1'-0"

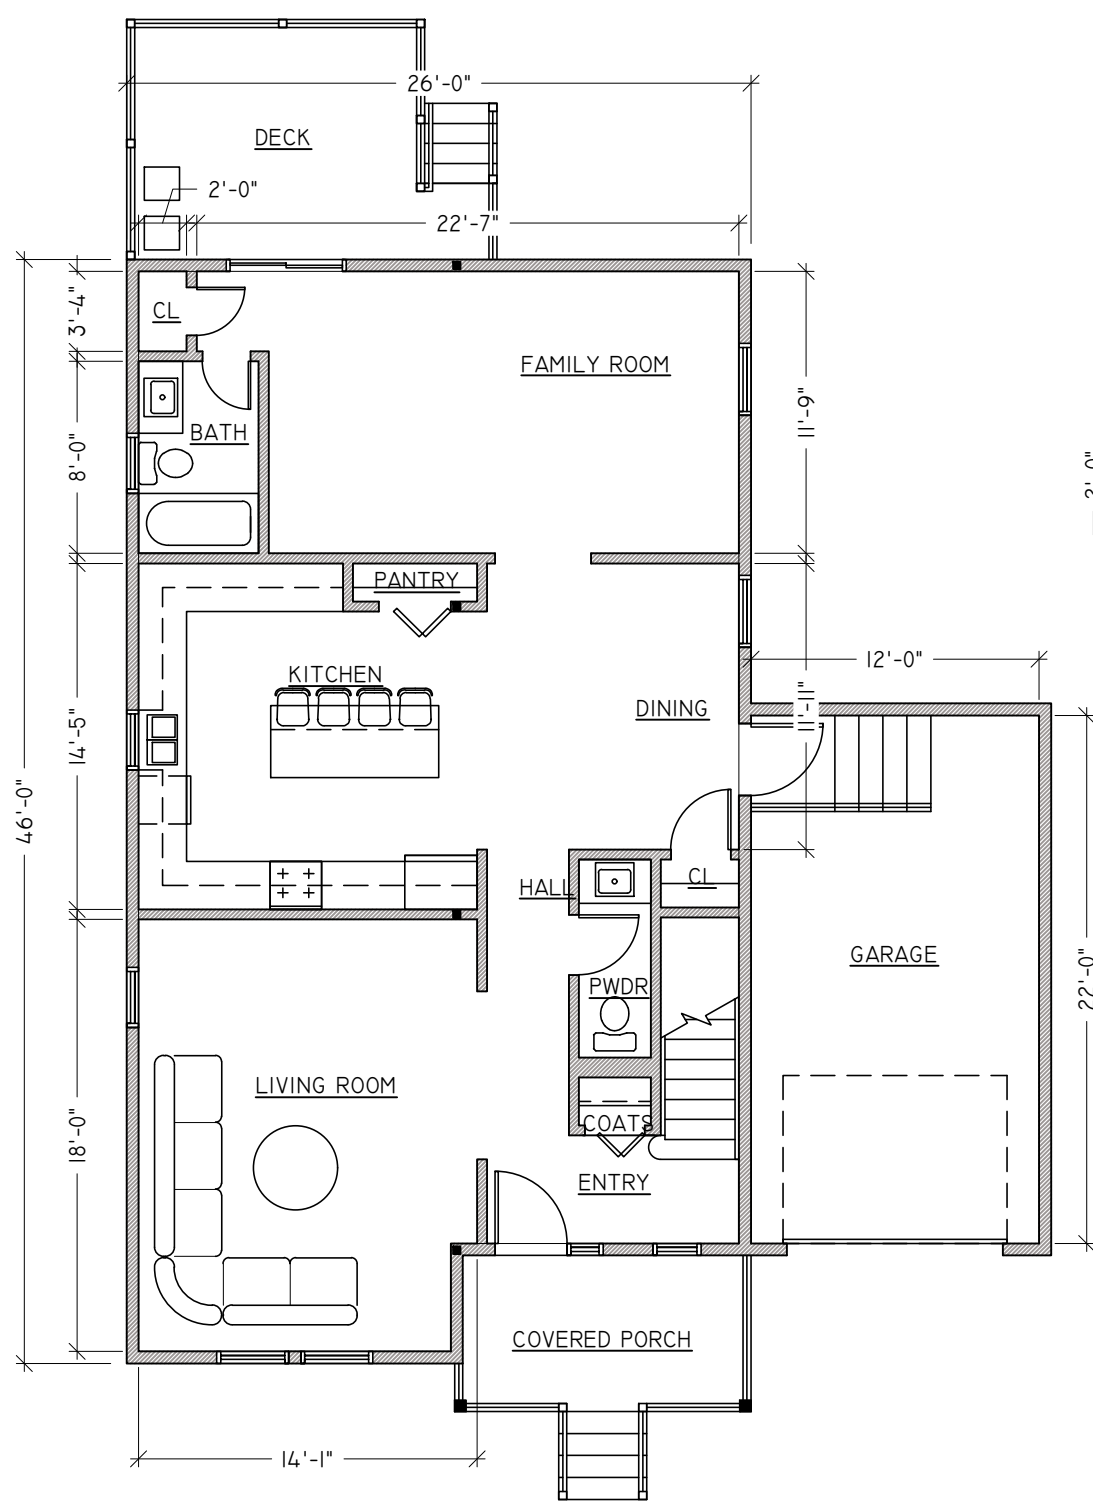

1 GROUND FLOOR
SCALE: 1/8"=1'-0"

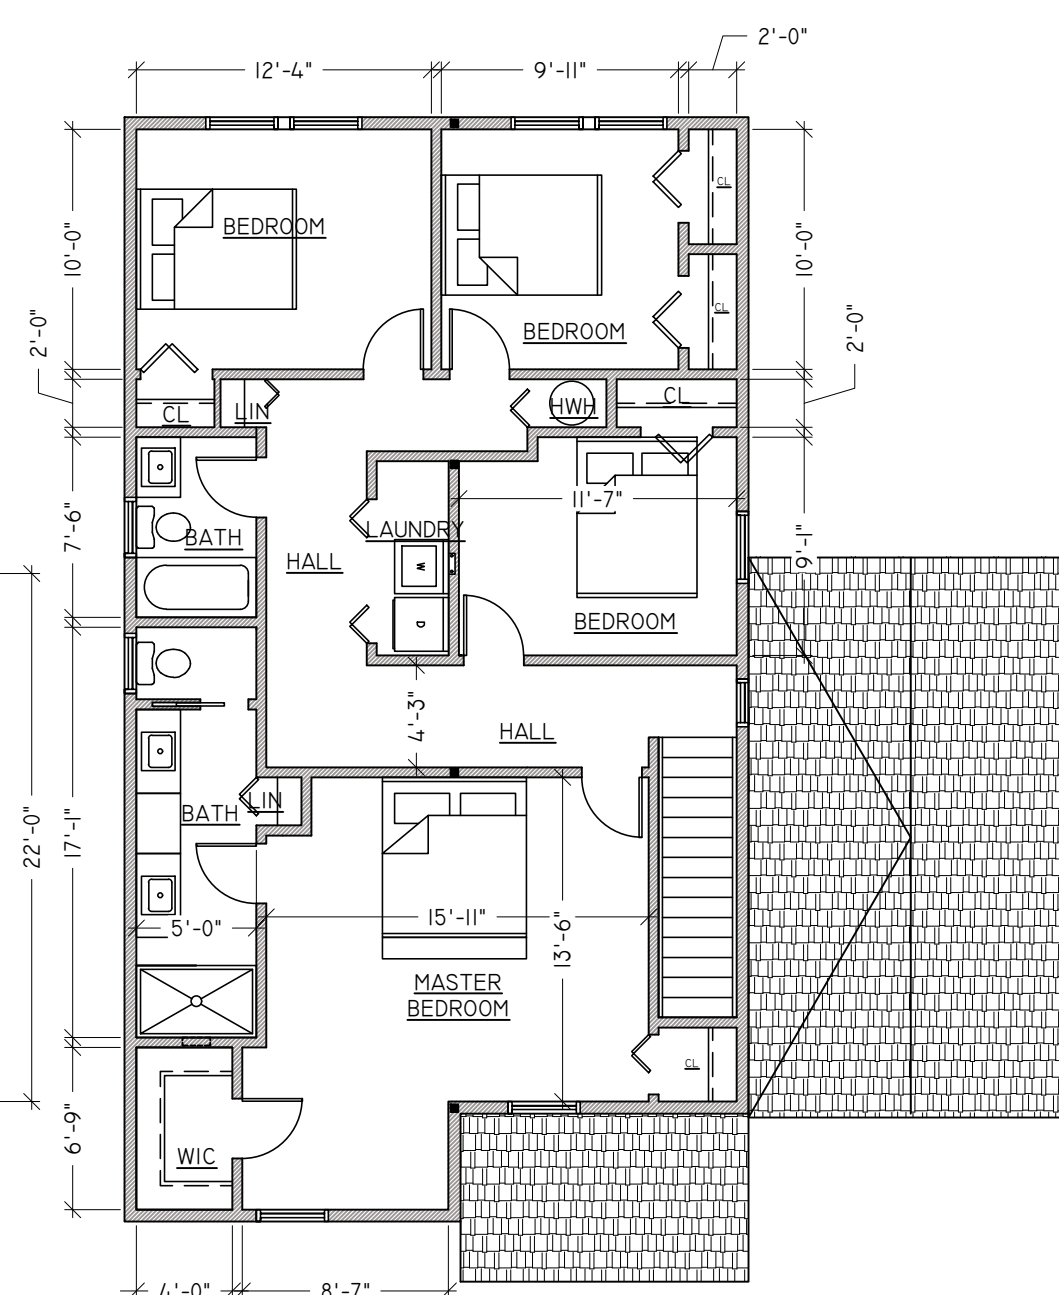

2 UPPER FLOOR
SCALE: 1/8"=1'-0"

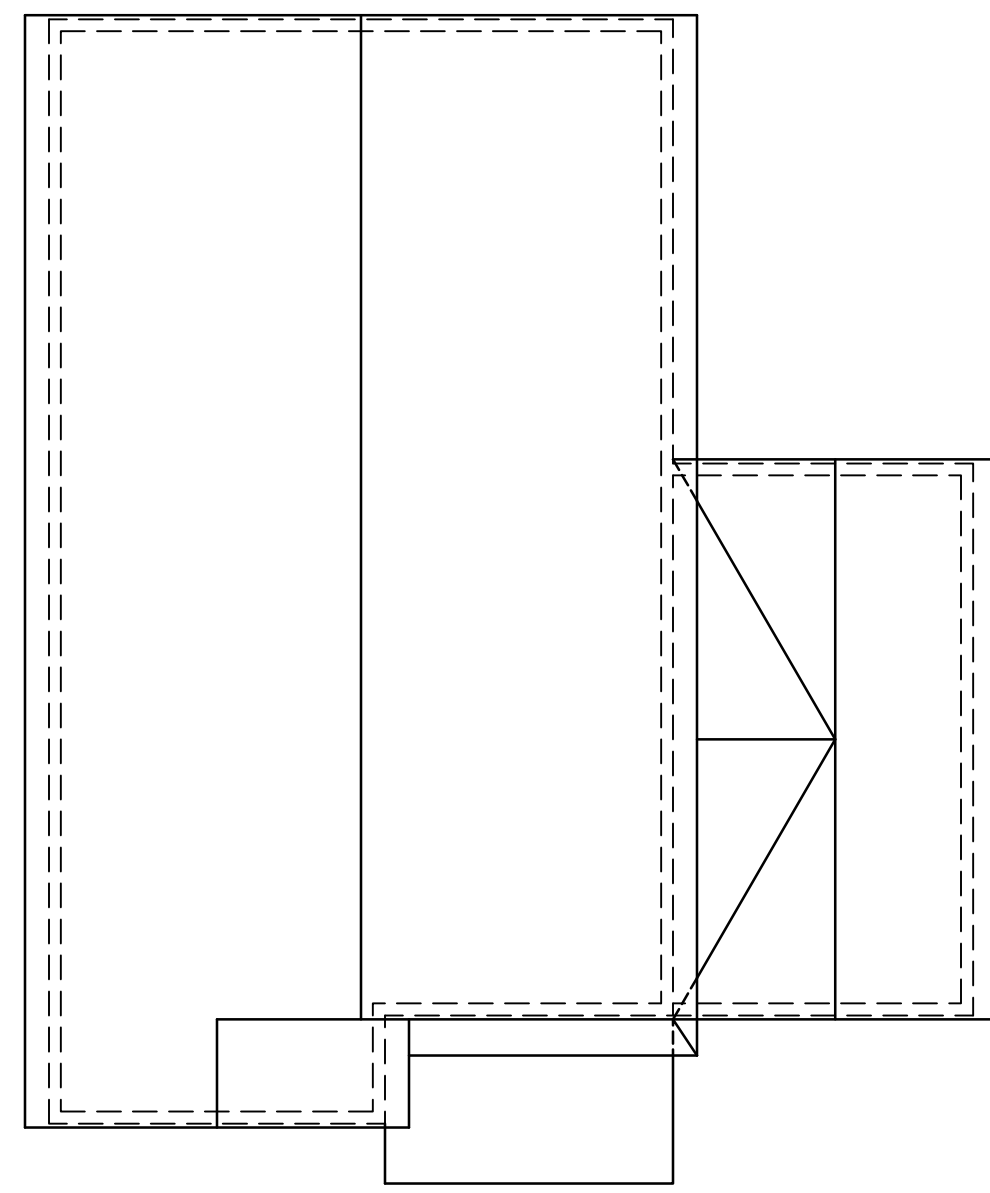

3 ROOF PLAN
SCALE: 1/8"=1'-0"