
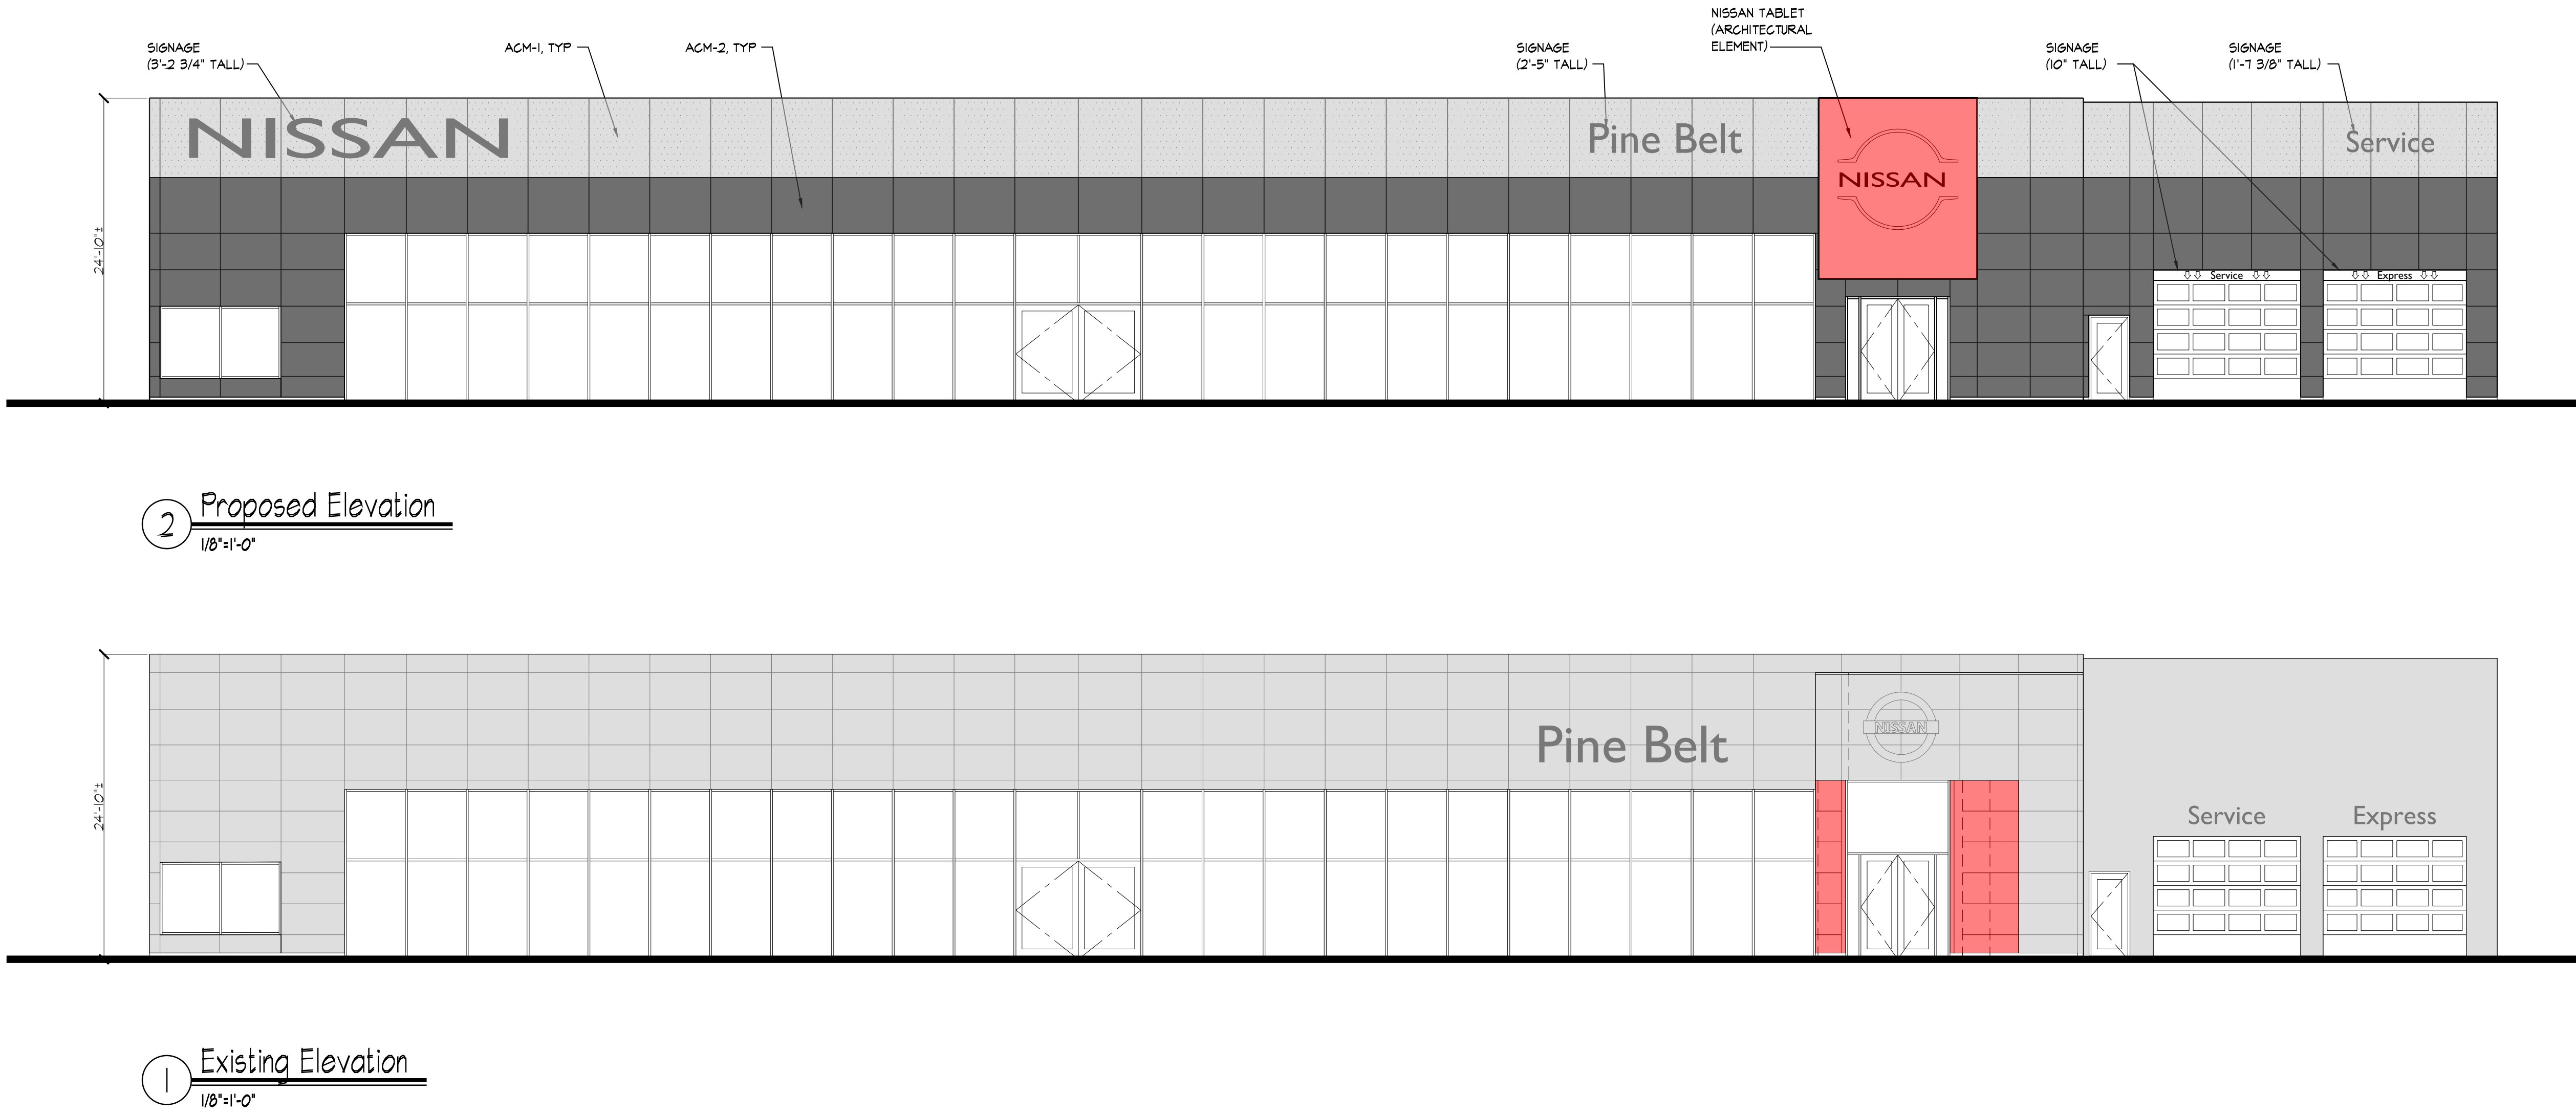
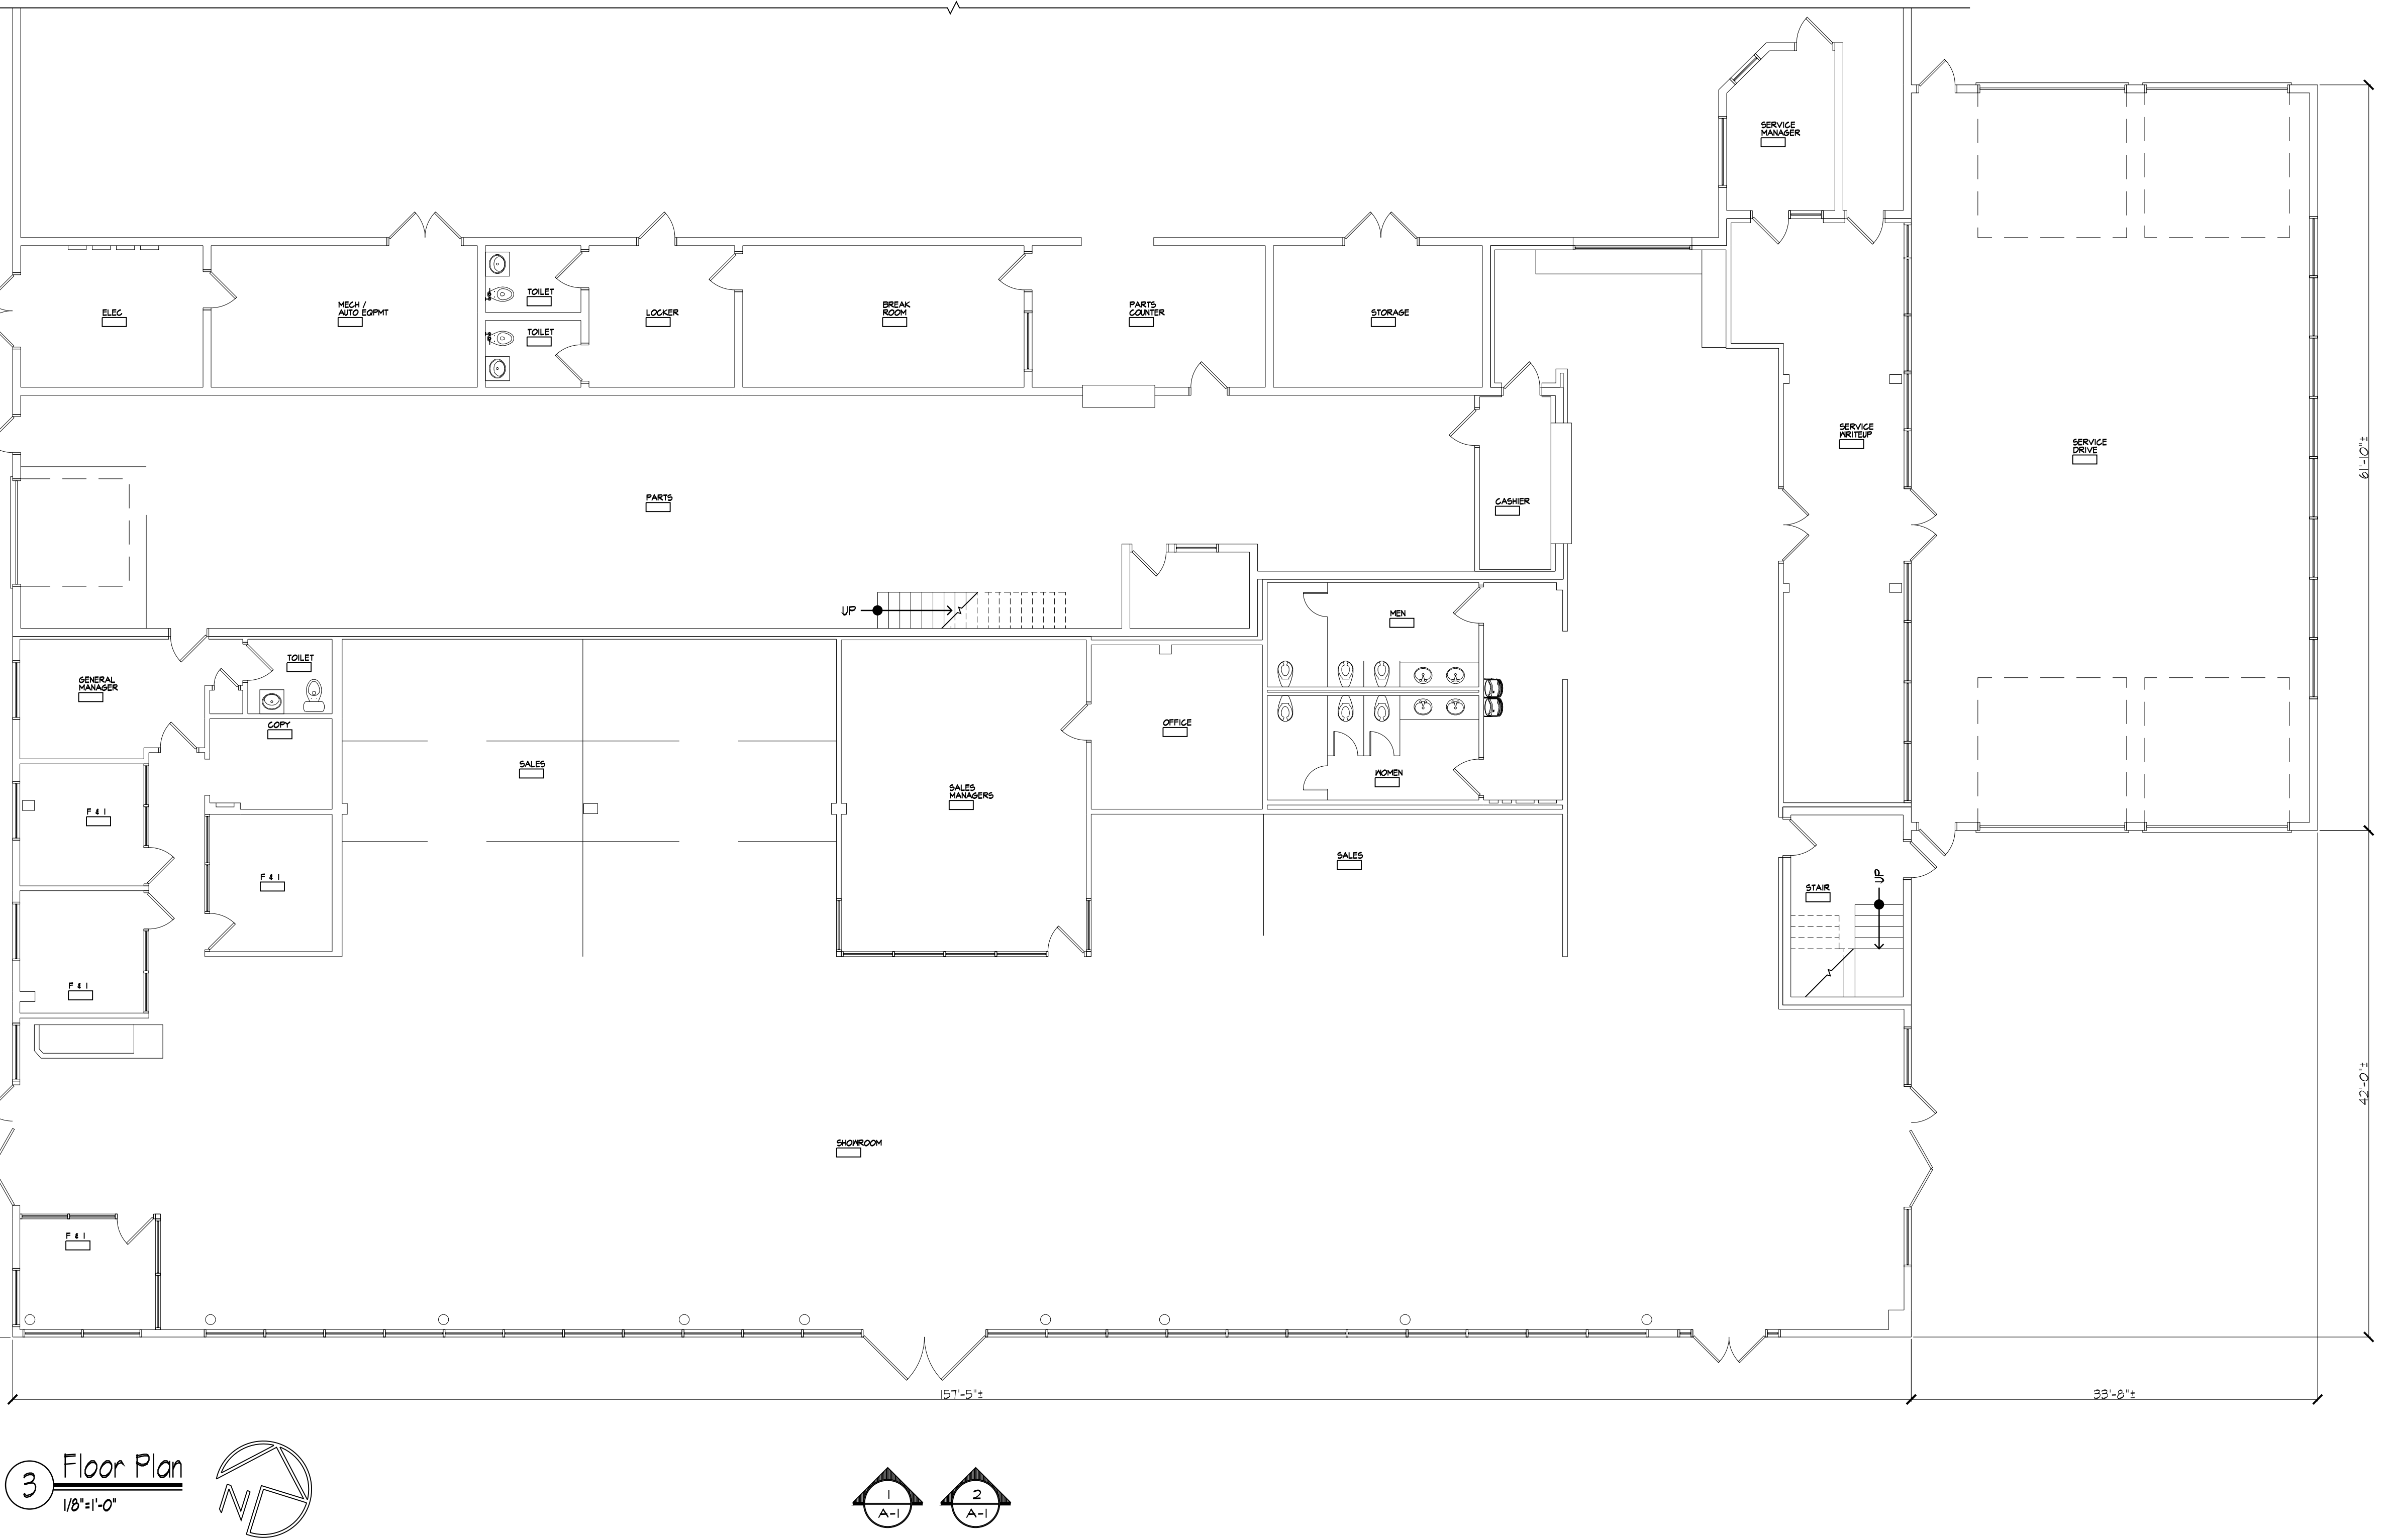


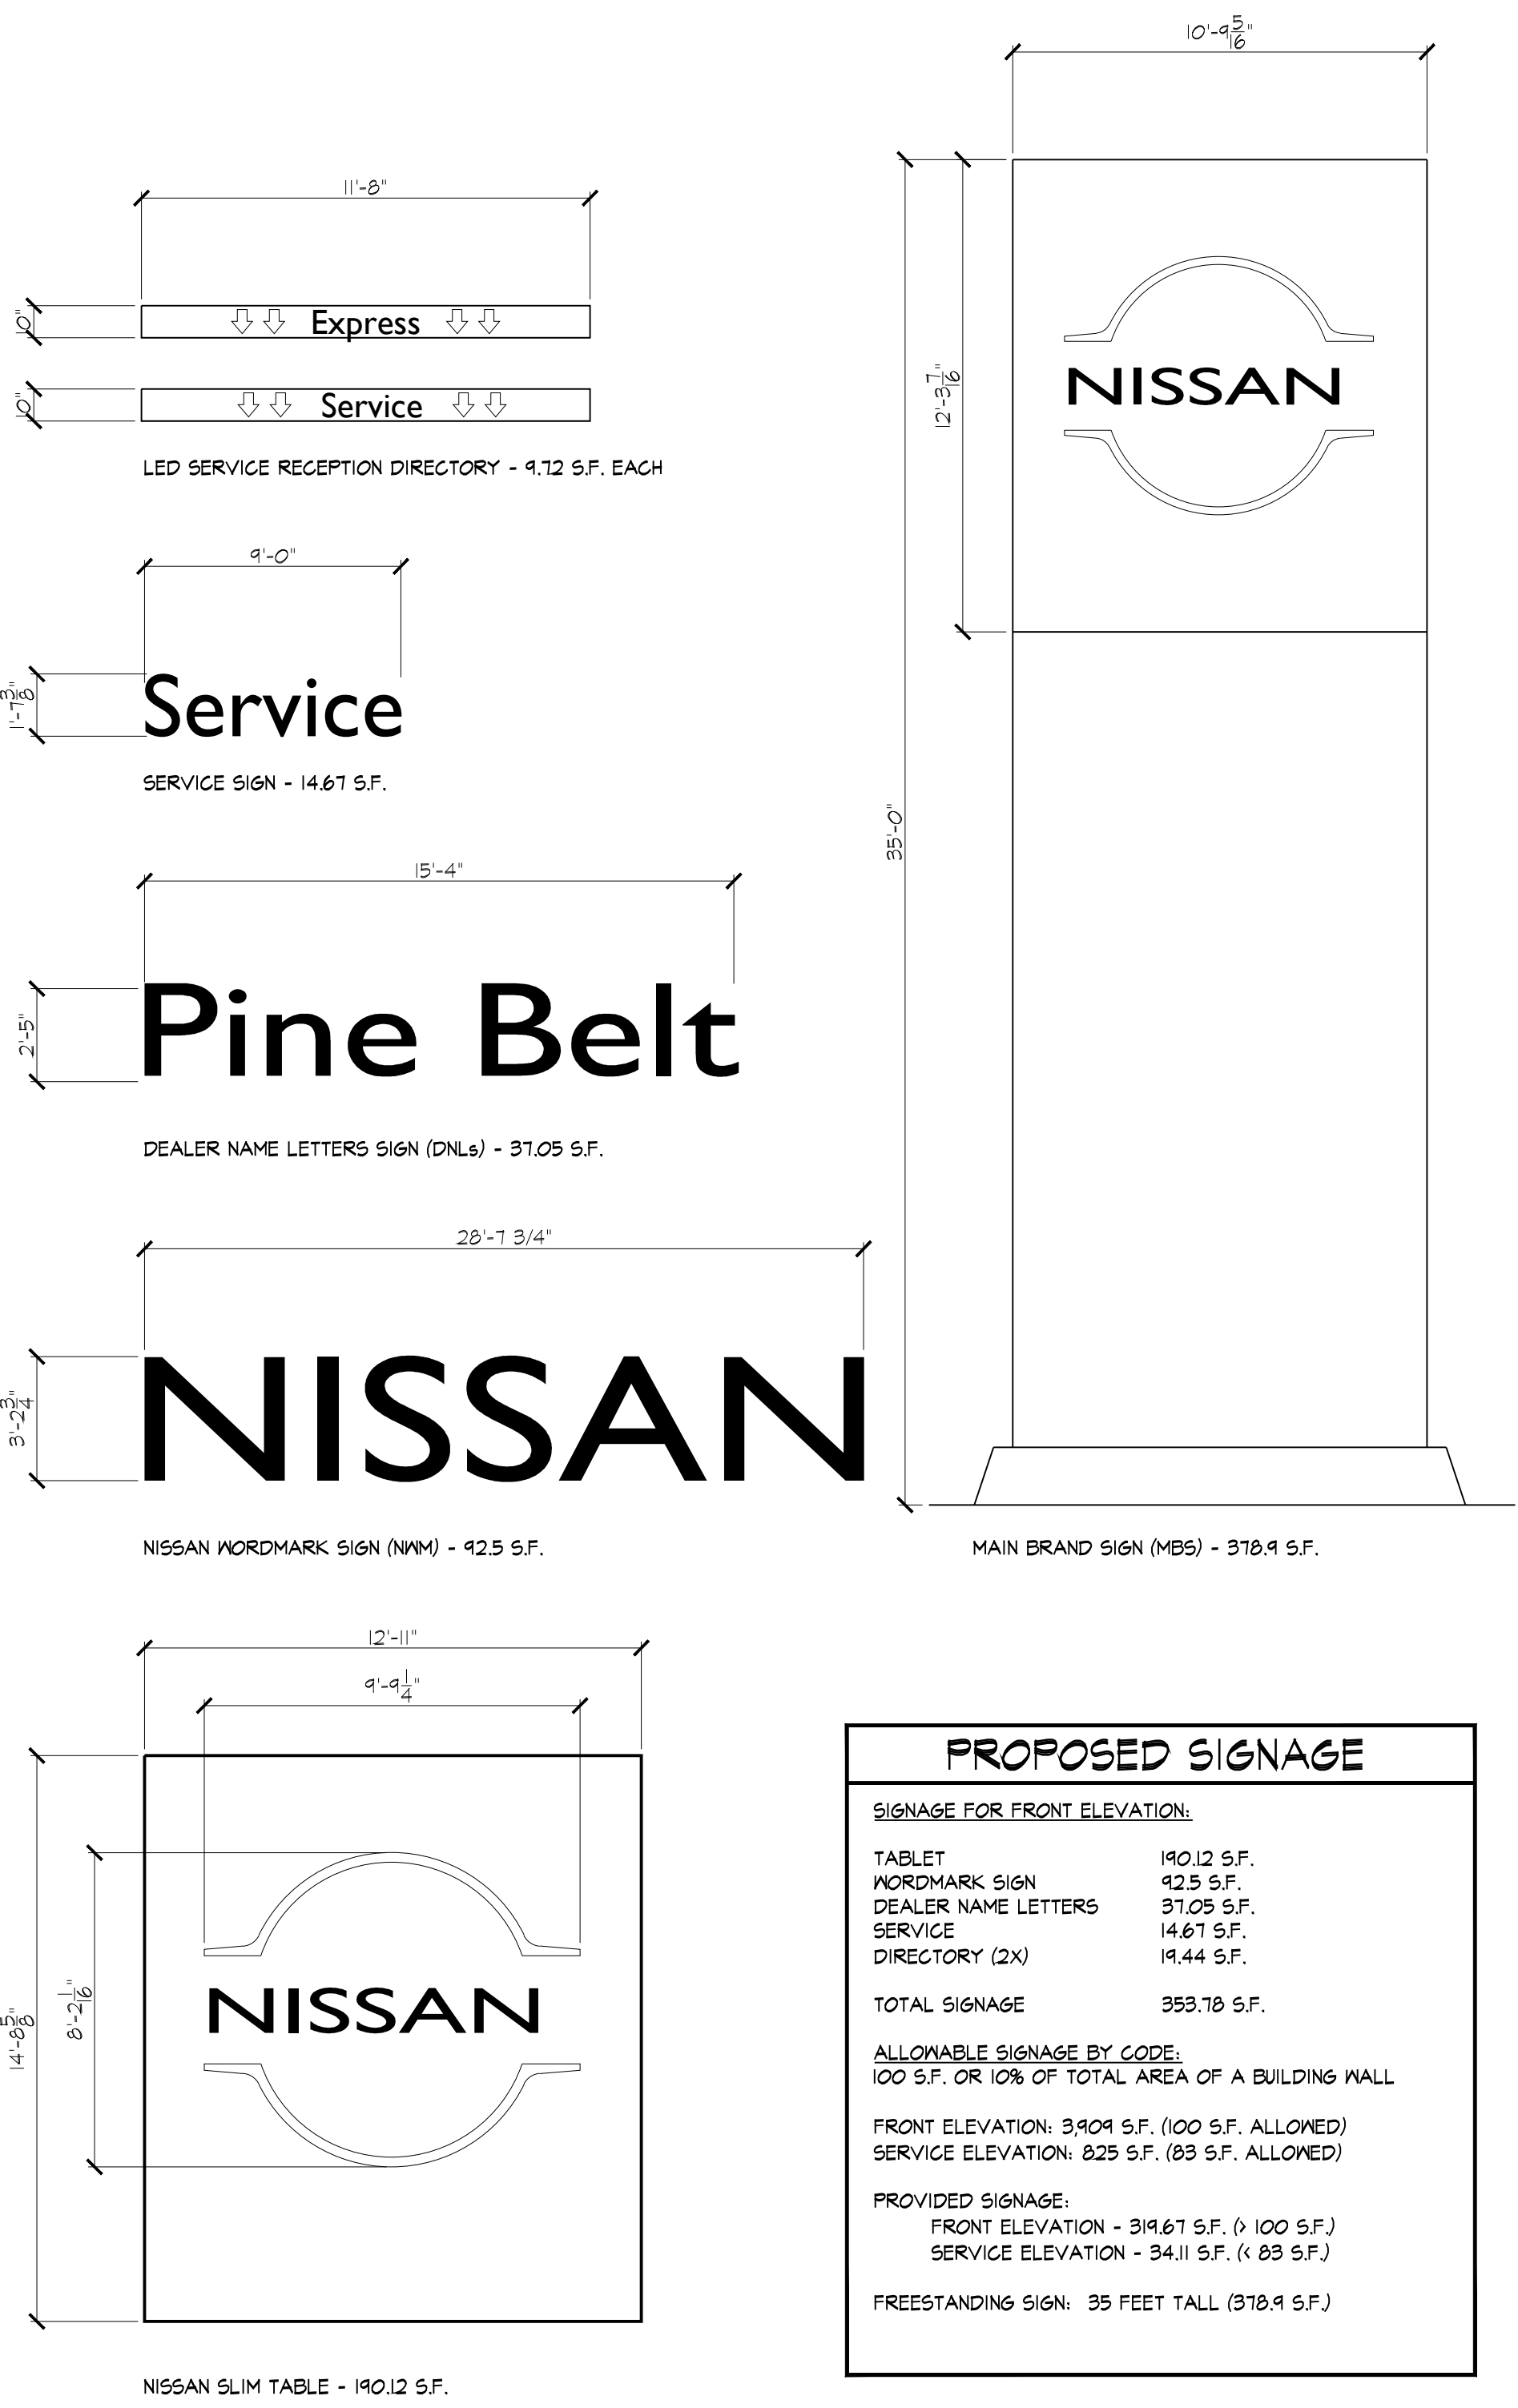

tm

TOKARSKI + MILLEMANN
ARCHITECTS, LLC

1729 ROUTE 35
WALL, NEW JERSEY 07719

phone 732.262.0046
facsimile 732.262.0045
Email info@tm-architects.com

Michael J. Millemann, AIA

N.J. LICENSE # A1 14550
N.Y. LICENSE # 028885

CERTIFICATE OF AUTHORIZATION
No. AC33200

Proposed Alterations to

PINE BELT

NISSAN

111 NJ-36, Keyport, New Jersey
Block 52, Lot 1

1	10/3/22	Dimensions added
REV.	DATE	DESCRIPTION

Floor Plan and Elevation

PROJECT NO.: 2174

DRAWN BY: DL

DATE ISSUED: 1/13/2022

SHEET NO:

A-1