
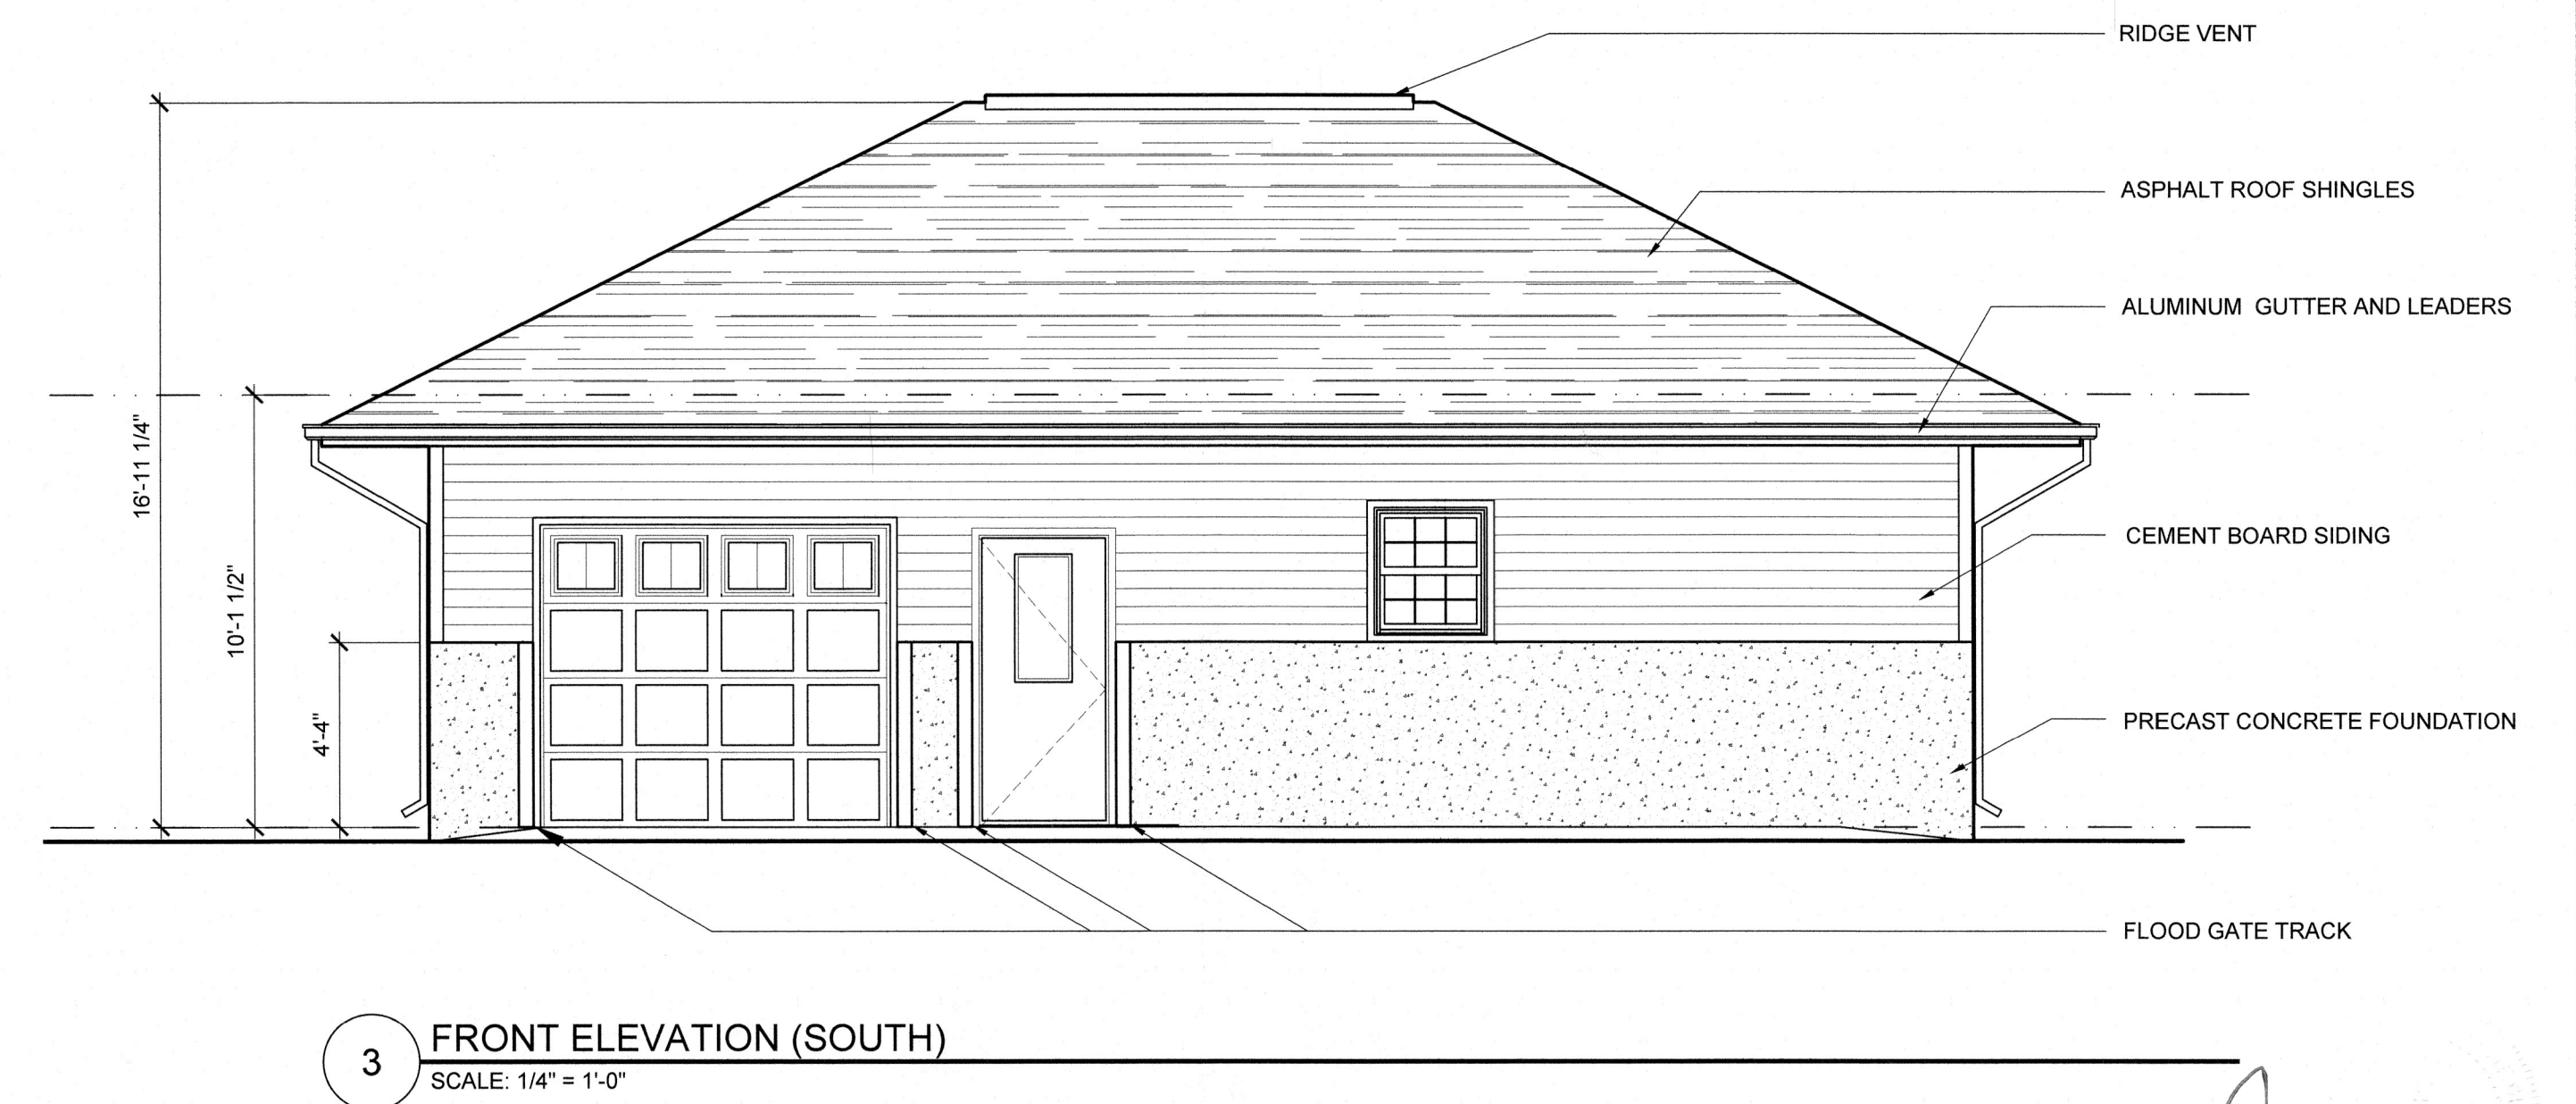
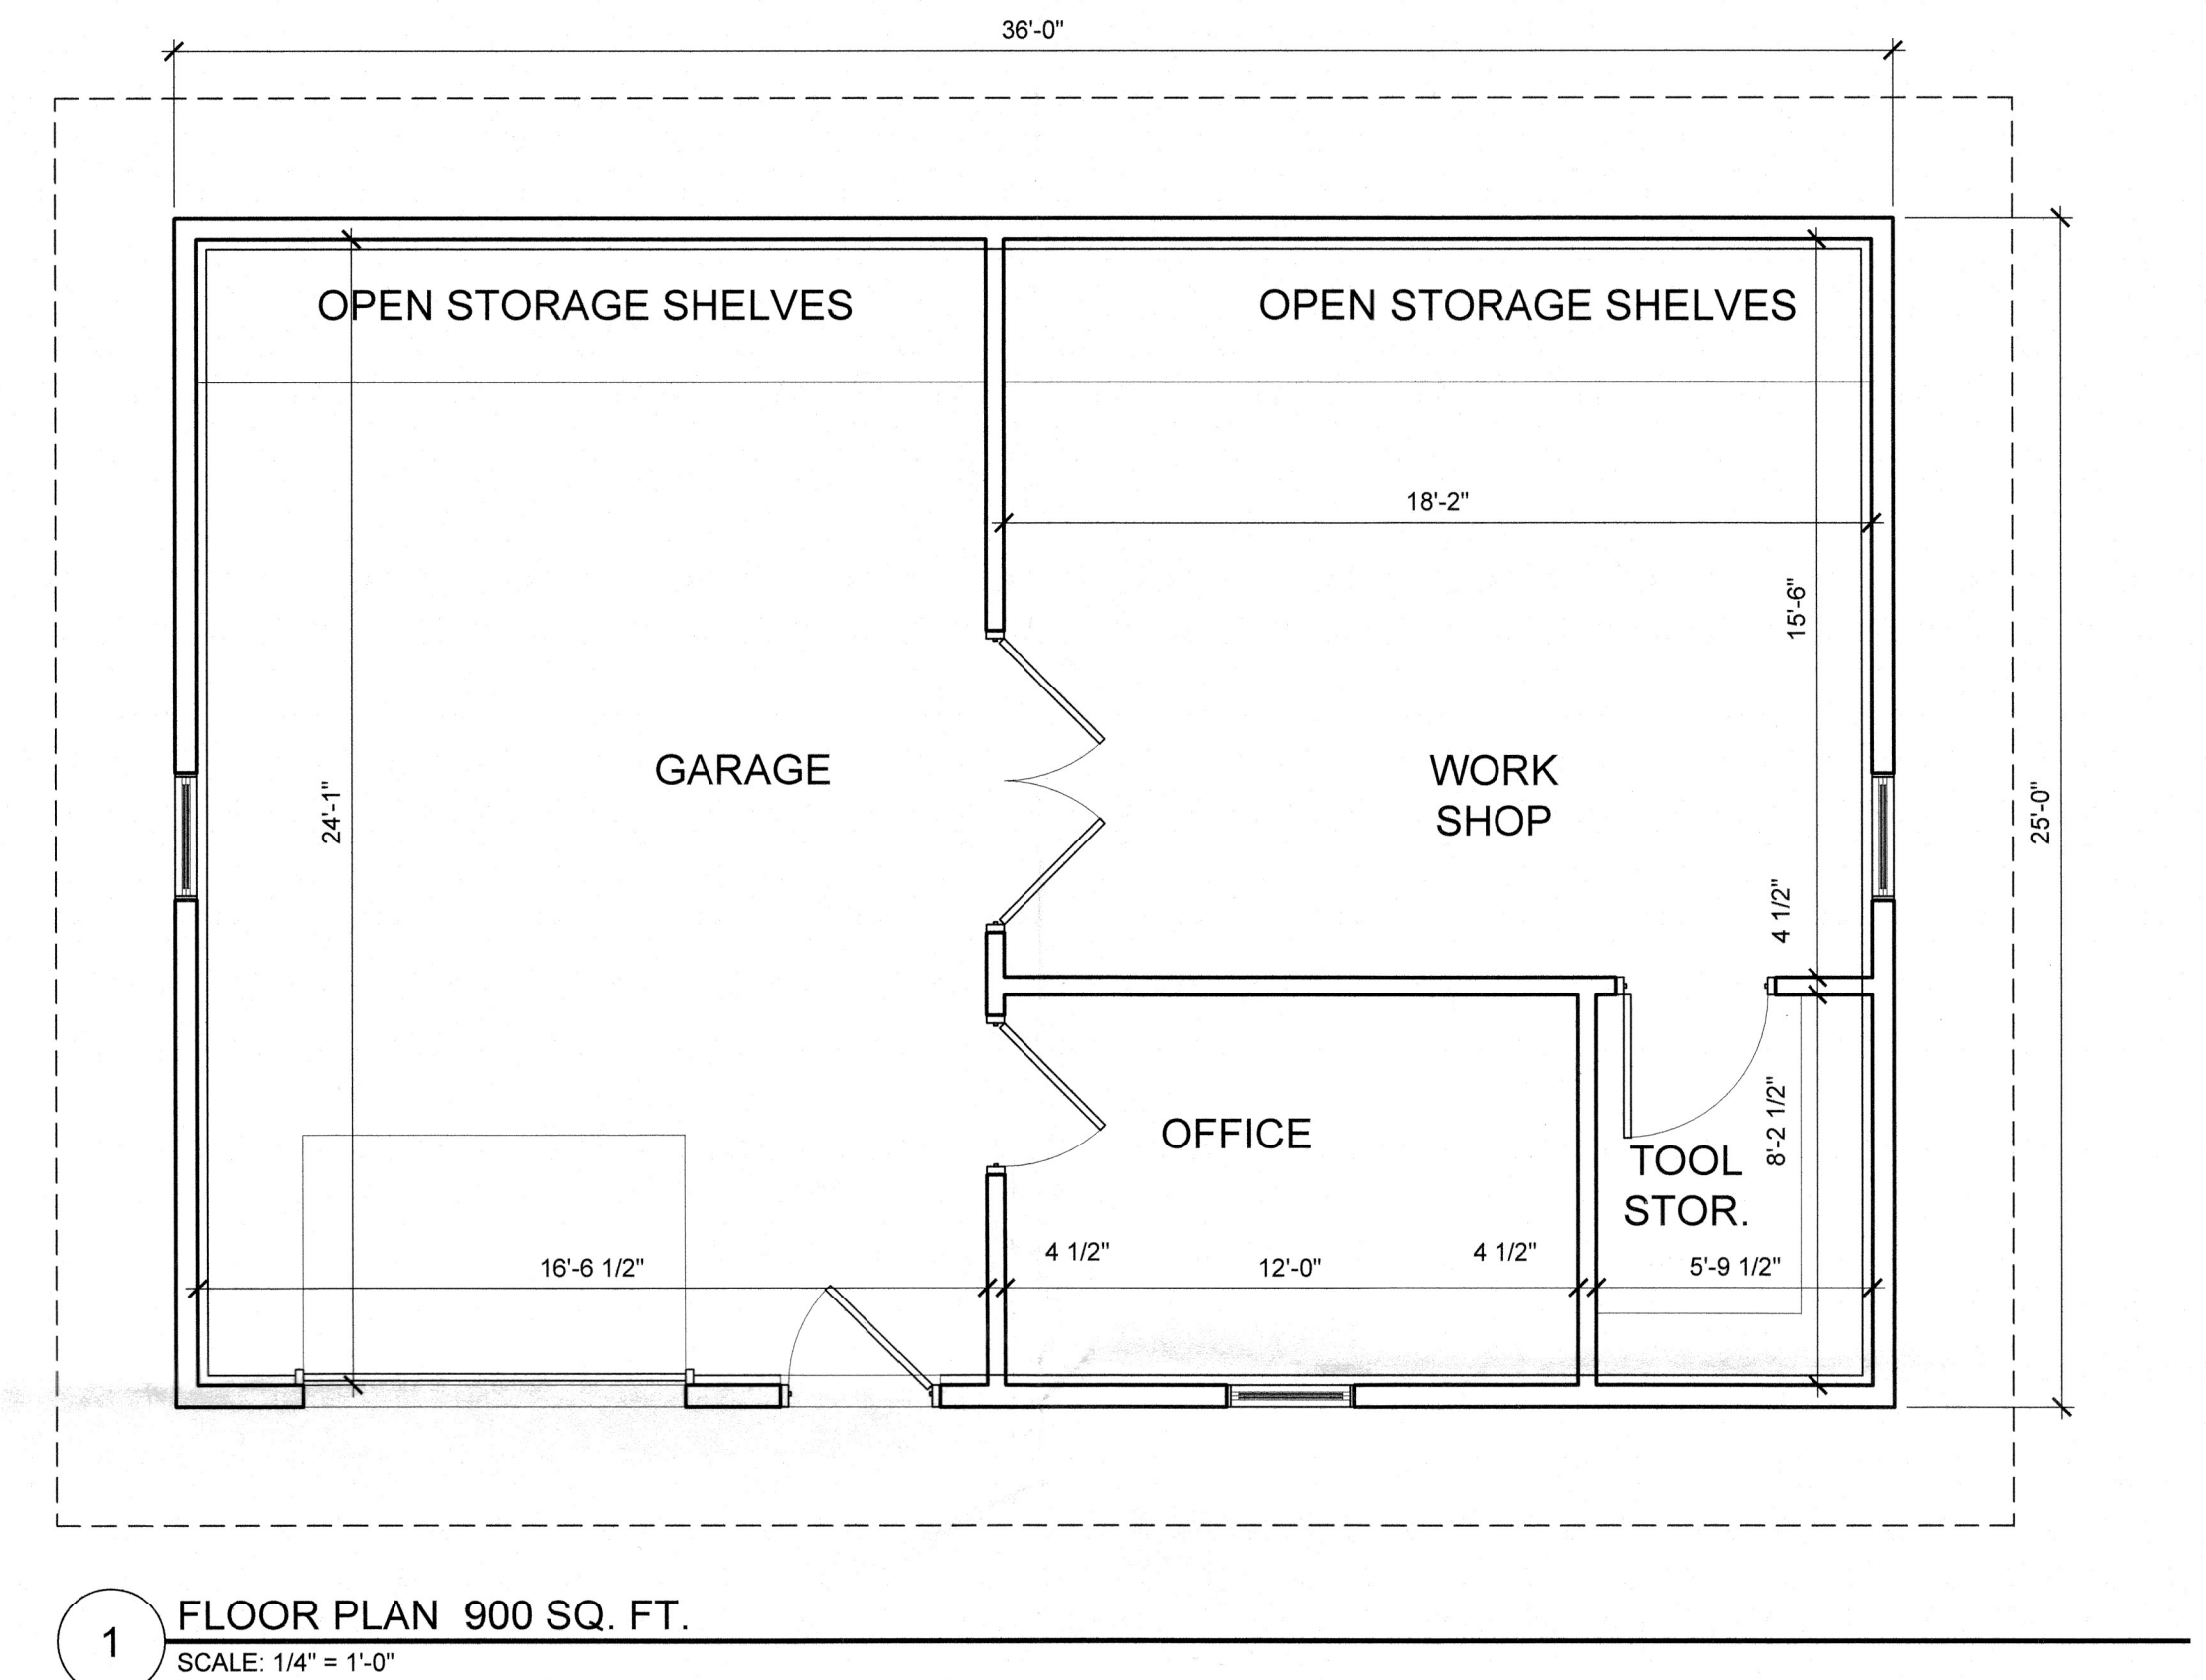
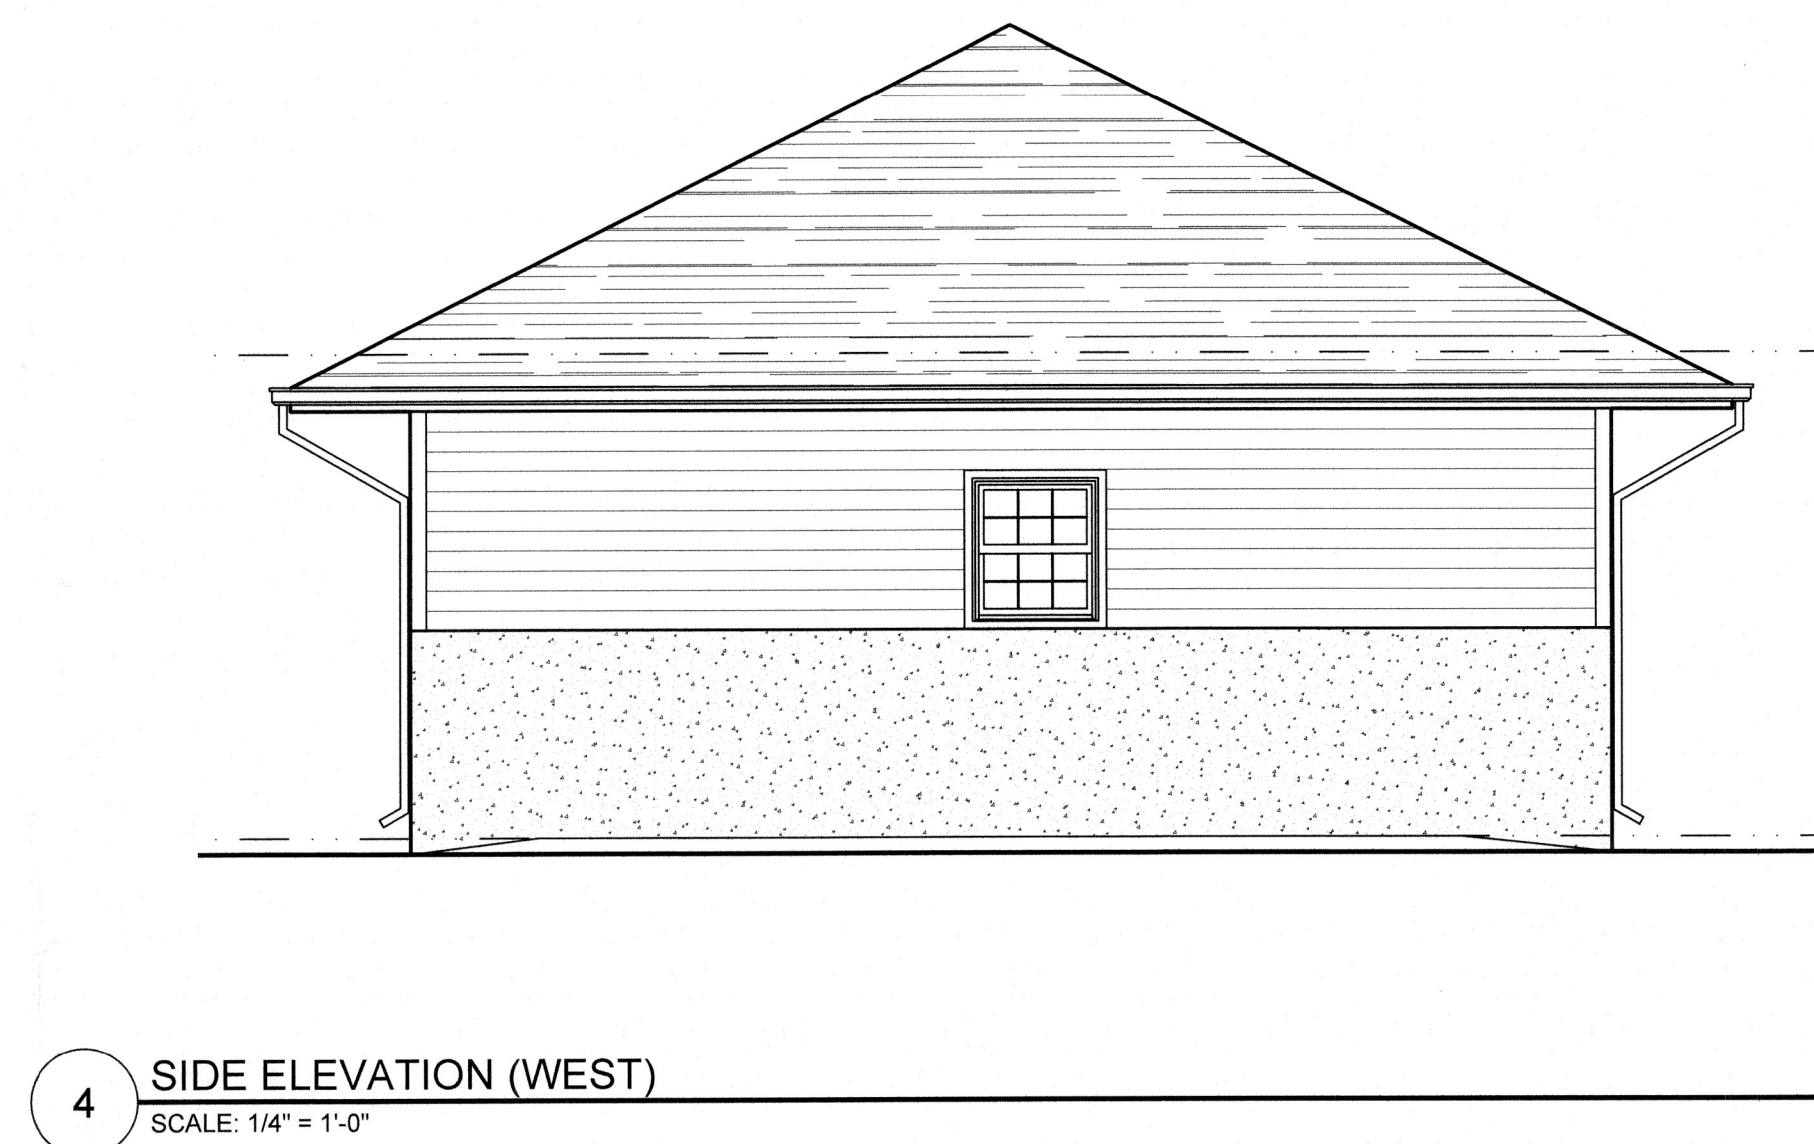
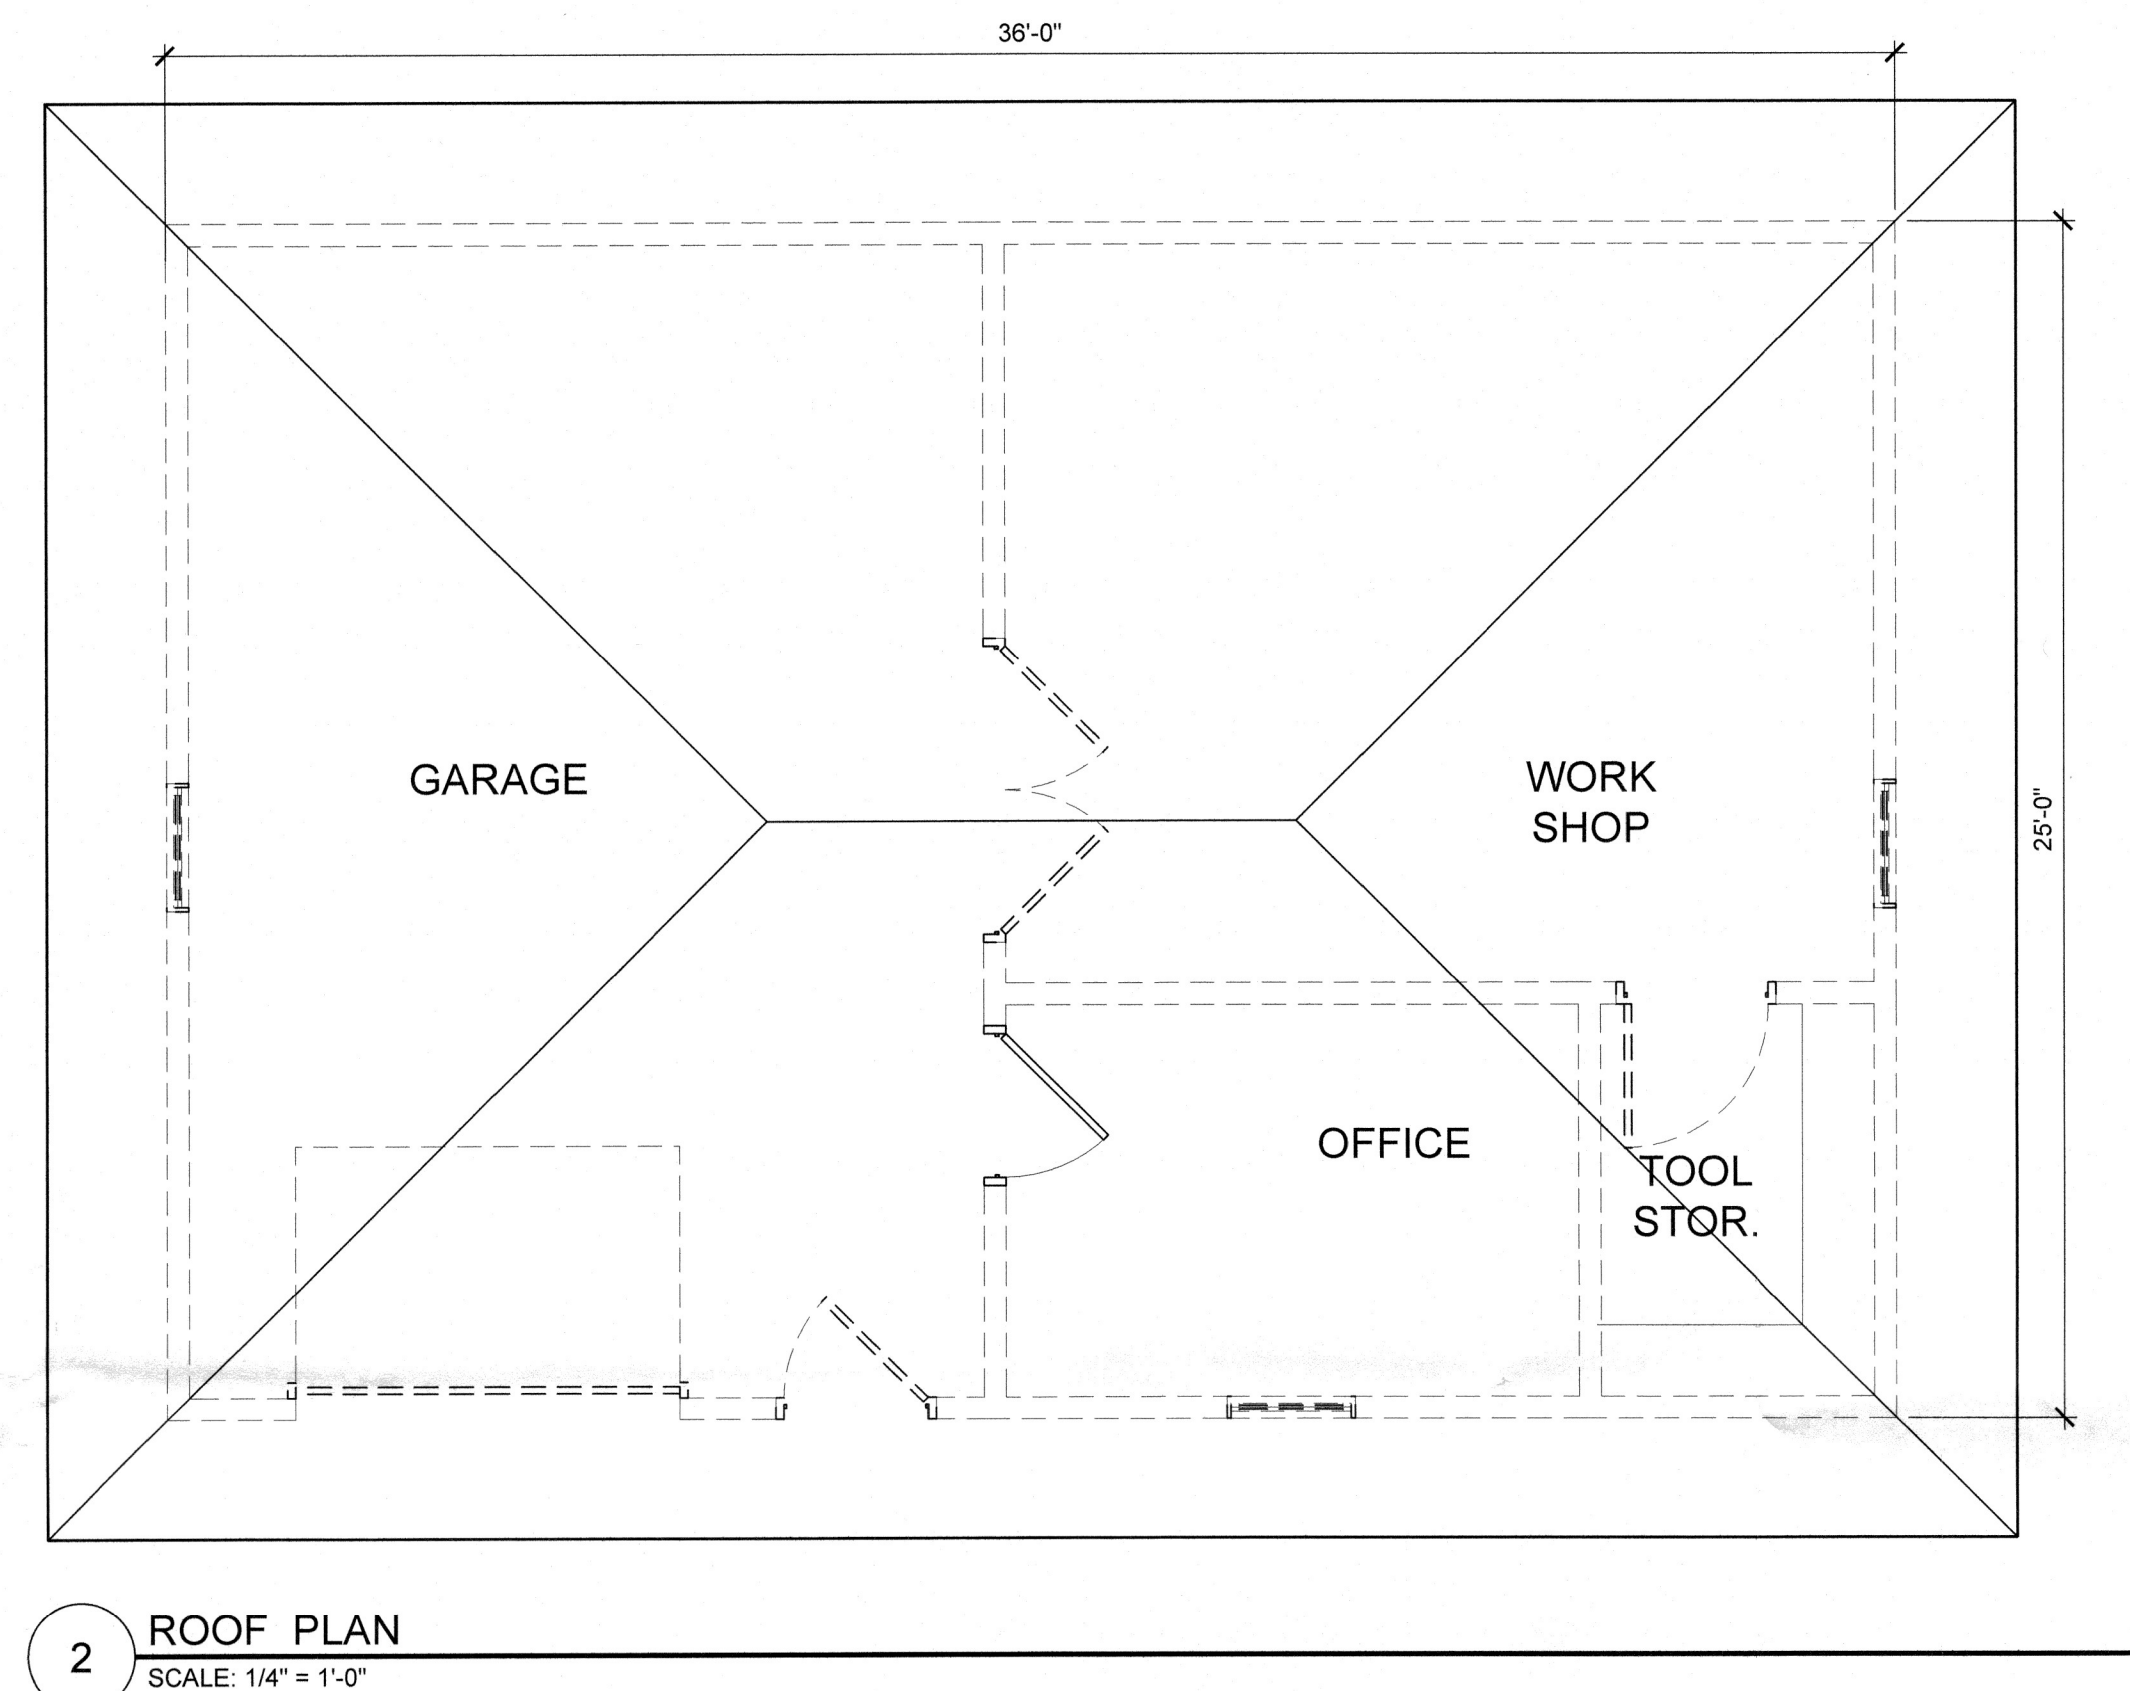


WORK SHOP AT OYSTER BAY APARTMENTS

50 BEERS STREET
KEYPORT, NEW JERSEY 07735

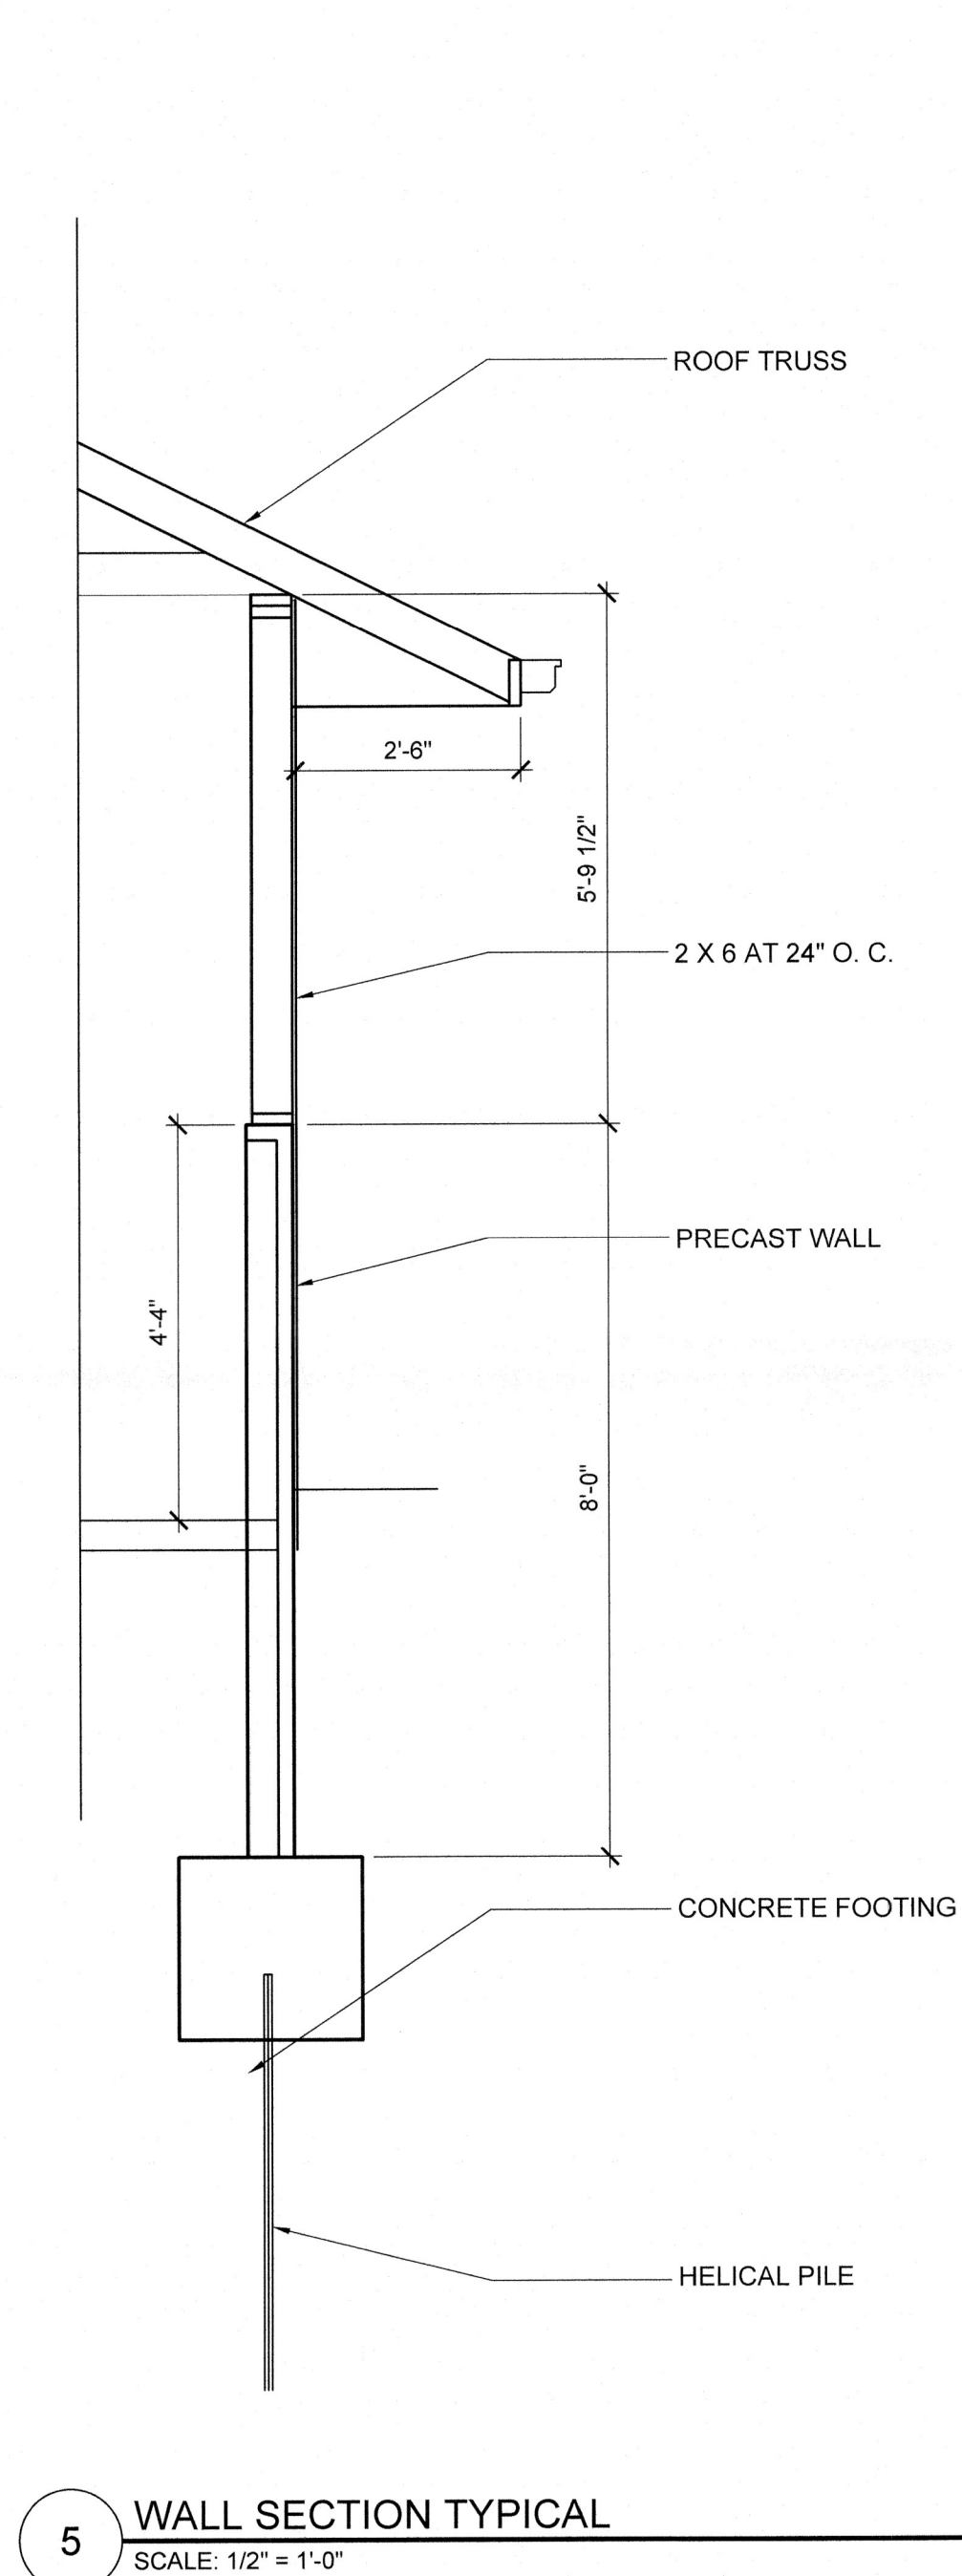

38 Lakeside Drive/P.O. Box 222
Farmingdale, New Jersey 07727
Phone: 732-292-9300
Cell: 732-299-7349
Email : jpurvis@purvis-architect.com

JACK A. PURVIS, AIA
ARCHITECT


JOB #: 2102 DATE: 04.01.2022

SK-1


License Number - AL - 09562

STORE/KITCHEN ADDITION AT OYSTER BAY APARTMENTS


50 BEERS STREET
KEYPORT, NEW JERSEY 07735

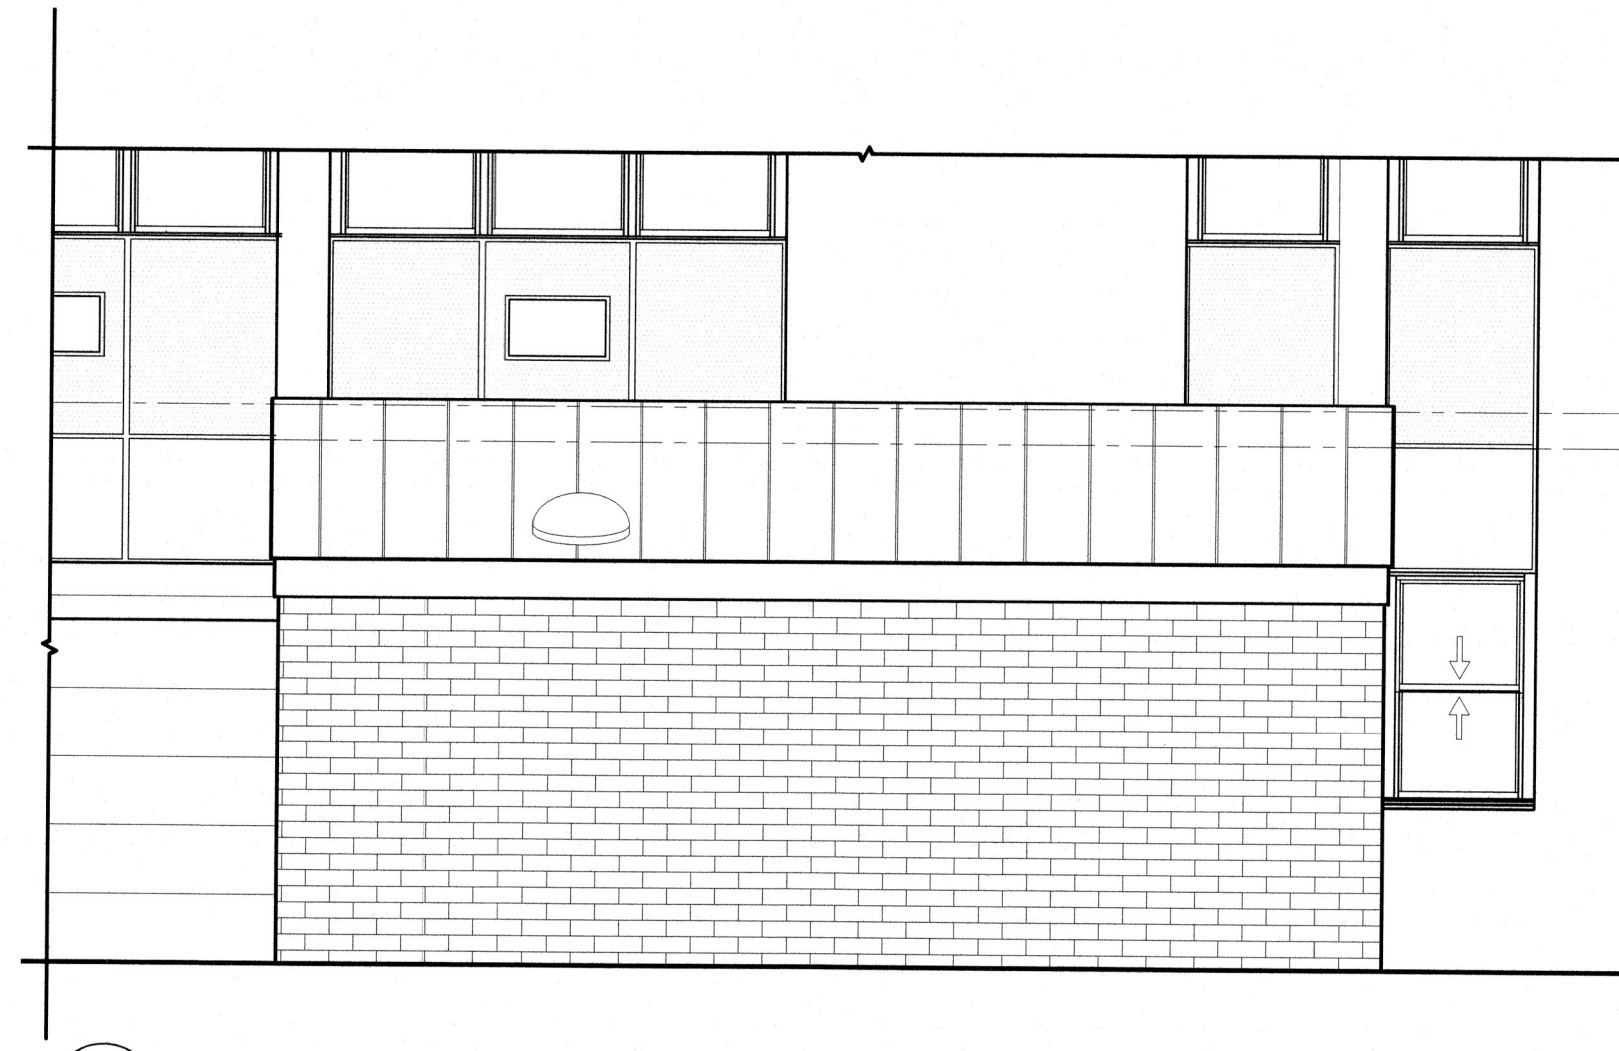


5 EXTERIOR ELEVATION (NORTH)
SCALE: 1/4" = 1'-0"

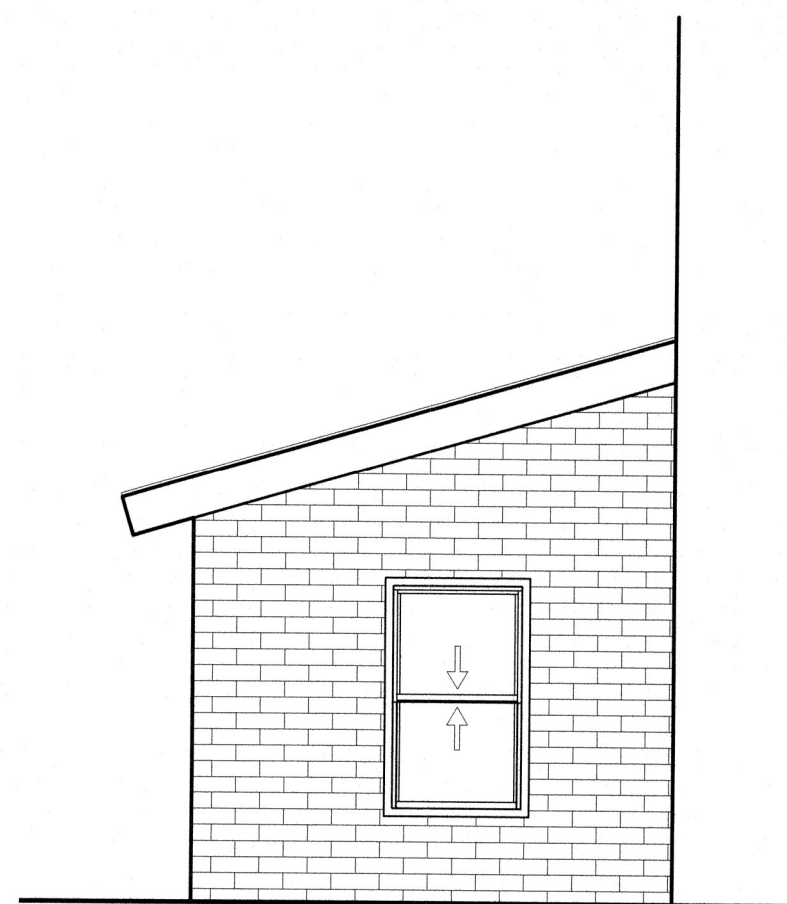


4 EXTERIOR ELEVATION (WEST)
SCALE: 1/4" = 1'-0"

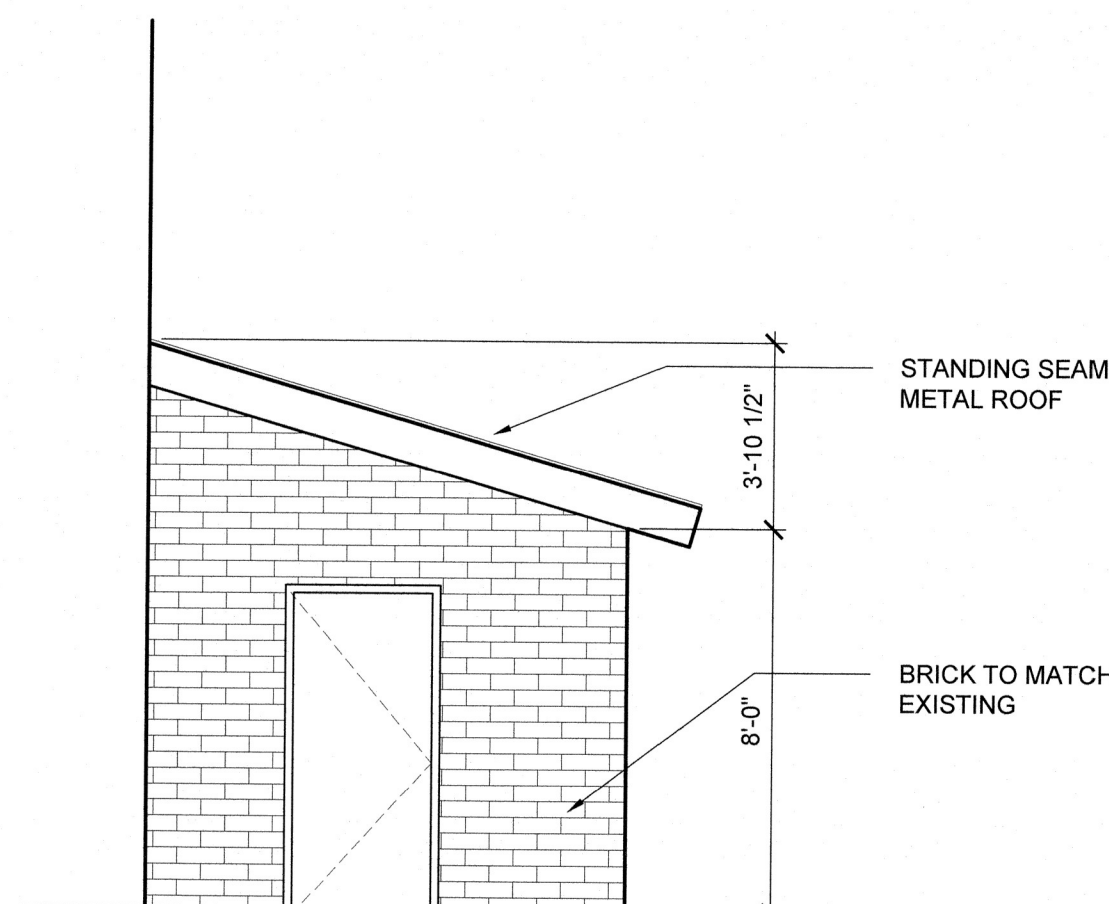

3 EXTERIOR ELEVATION (EAST)
SCALE: 1/4" = 1'-0"

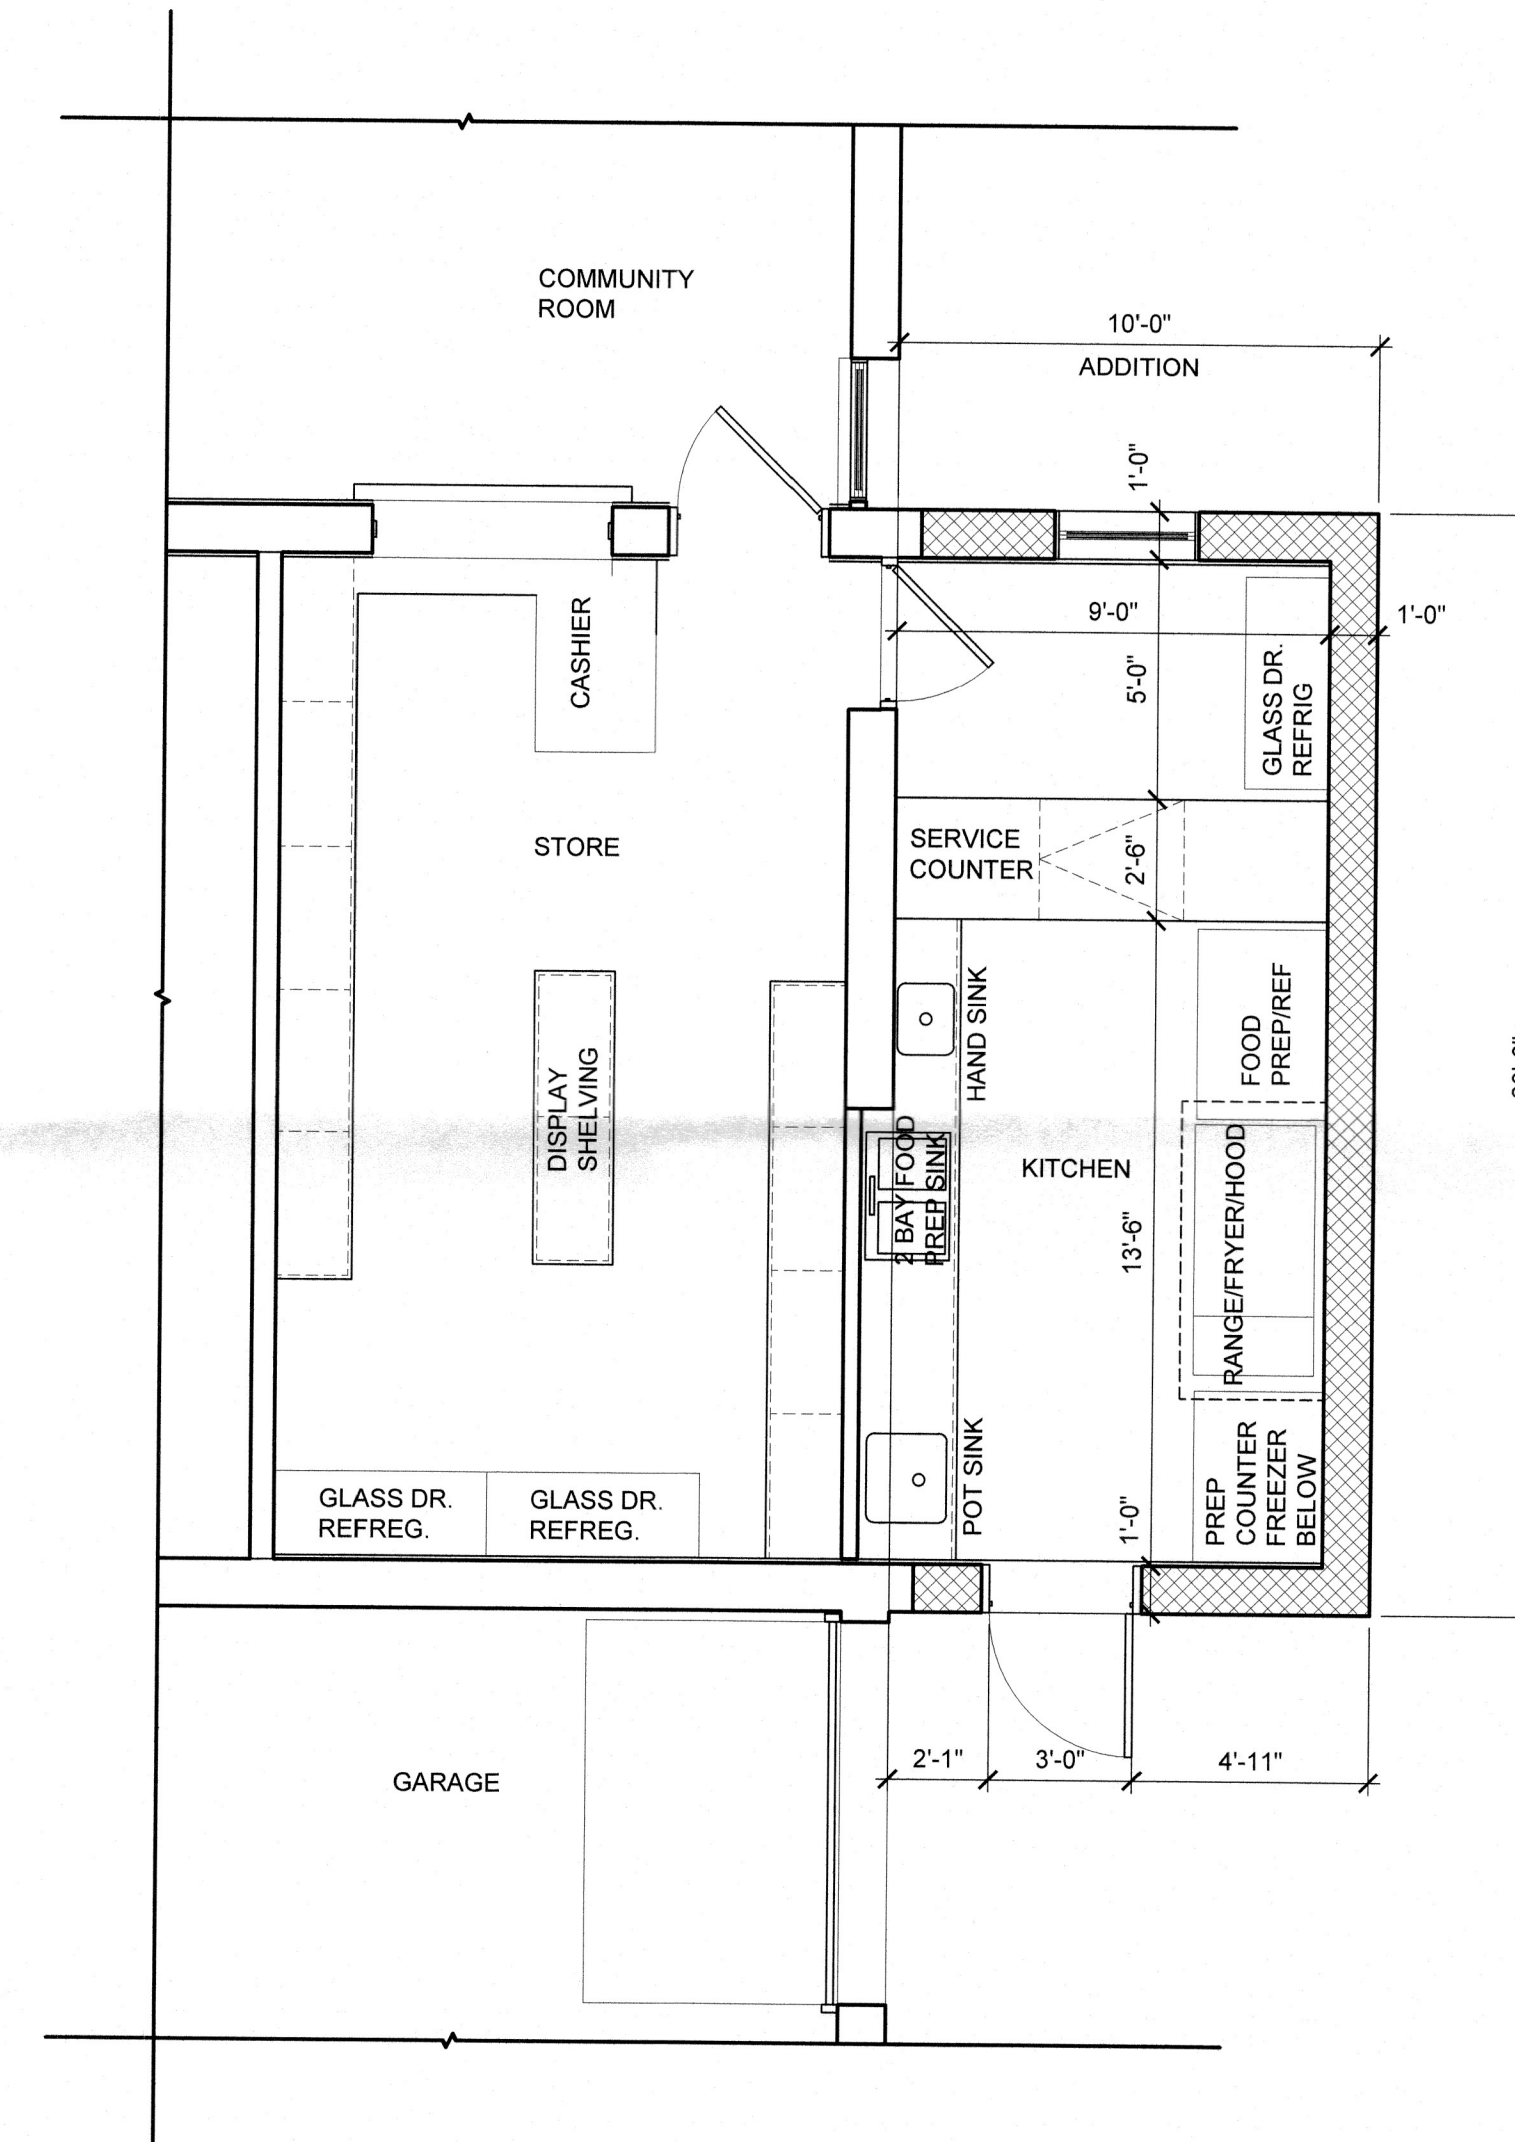

2 FLOOR PLAN 230 SQ. FT. ADDITION
SCALE: 1/4" = 1'-0"

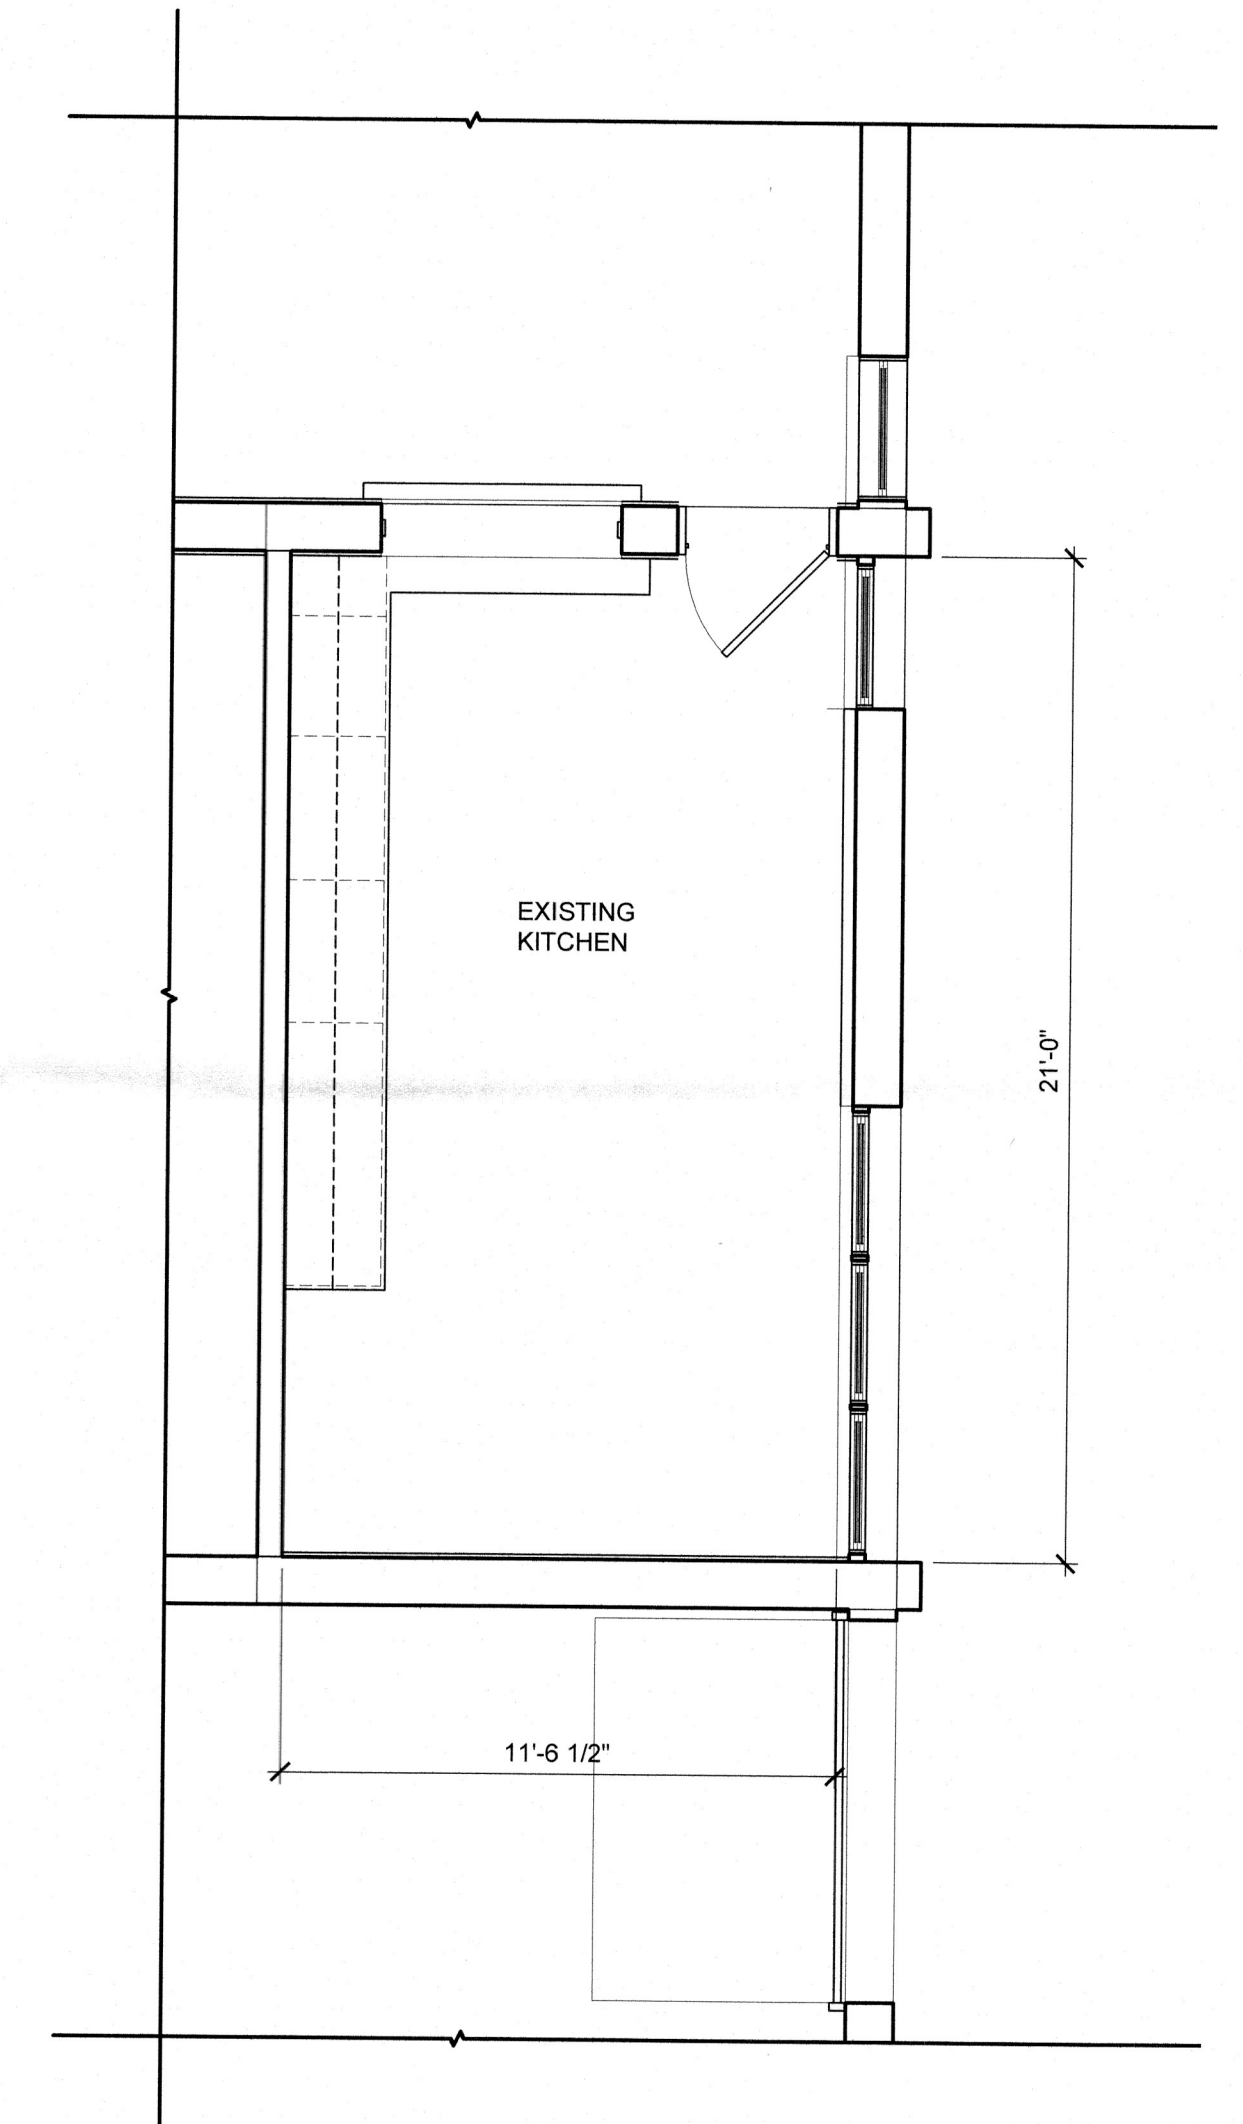

1 EXISTING KITCHEN FLOOR PLAN
SCALE: 1/4" = 1'-0"

38 Lakeside Drive/P.O. Box 222
Farmingdale, New Jersey 07727
Phone: 732-292-9300
Cell: 732-299-7349
Email : jpurvis@purvis-architect.com

JACK A. PURVIS, AIA
ARCHITECT

JOB #: 2102 DATE: 04.01.2022

John

SK-2

License Number - AL - 09562