

ELEVATIONS

WILLOW
RECOVERY
CENTER

46 HIGHWAY 36
BOROUGH OF KEYPORT
NEW JERSEY, 07735
MONMOUTH COUNTY


TRC REVIEW
02.19.2025

REVISIONS.:


PROJECT NO.: 24.26
DATE: 01.21.2025

DD-03

DRWN: JB/KM
CKD: FA
©AIELLO ASSOCIATES 2025

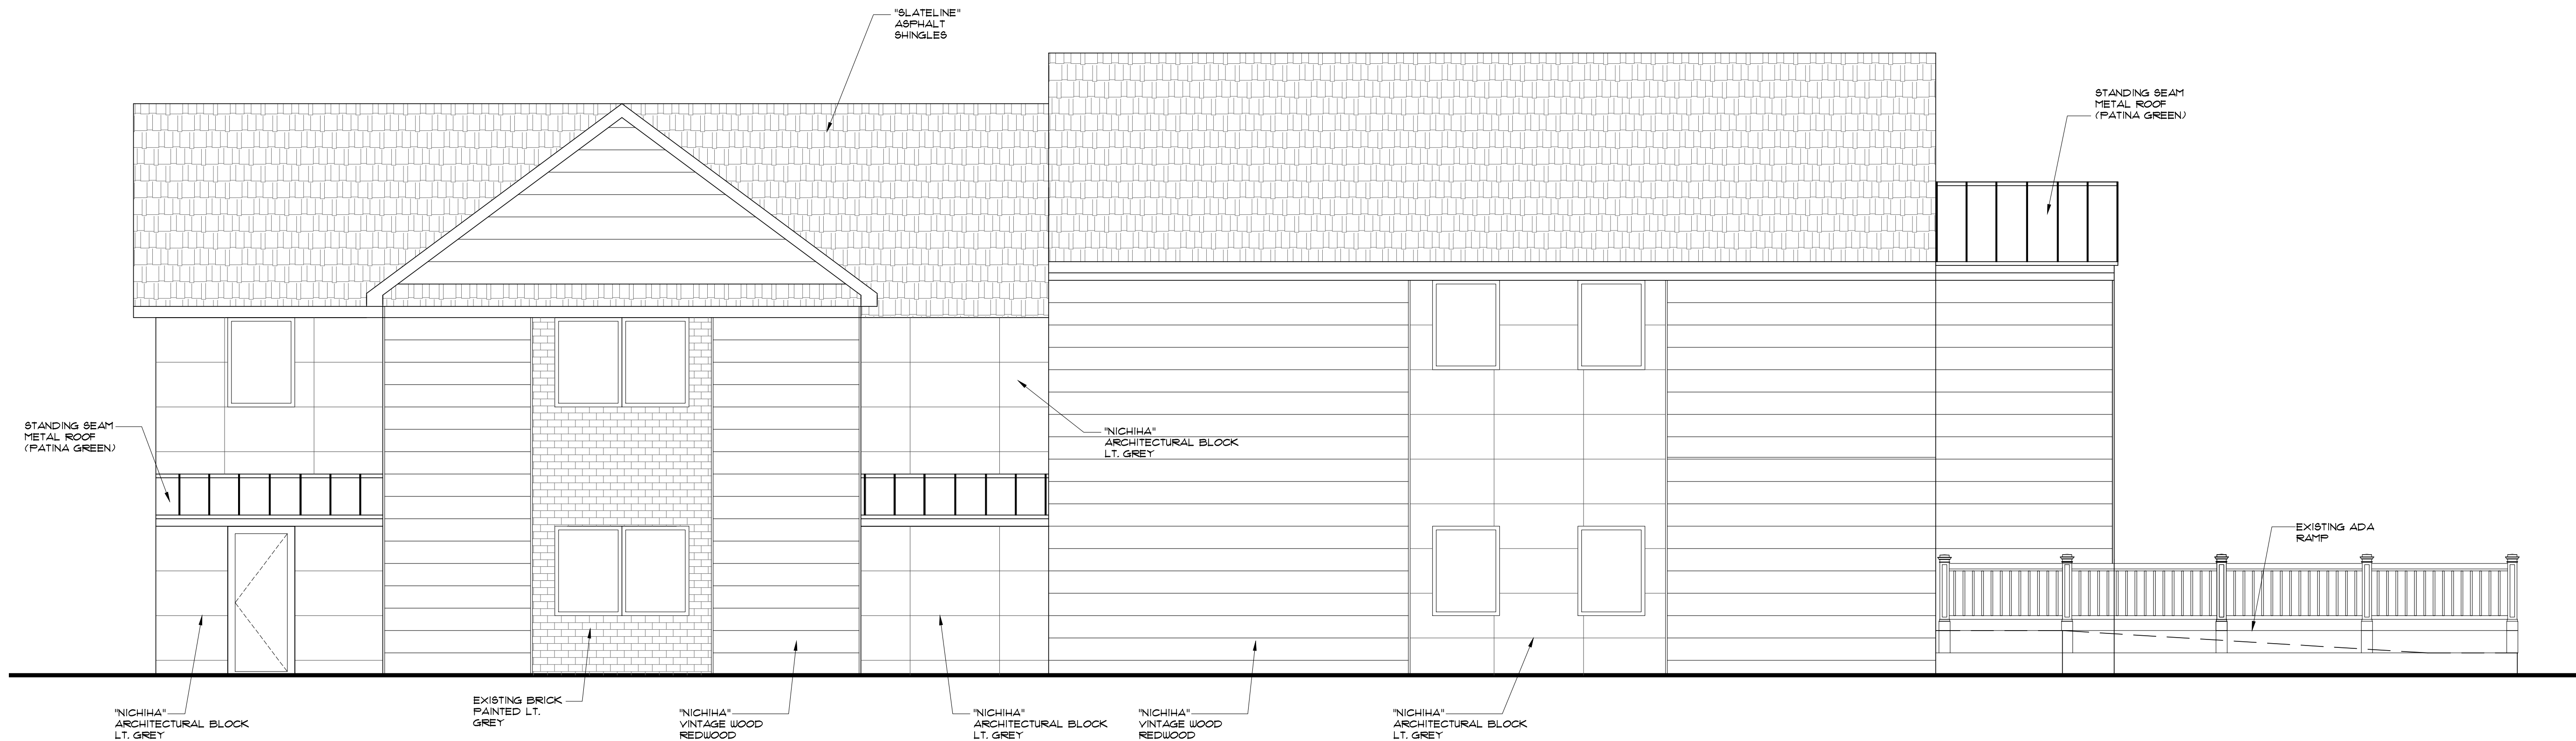

FRONT ELEVATION (ROUTE 36)
SCALE 1/4" = 1'-0"

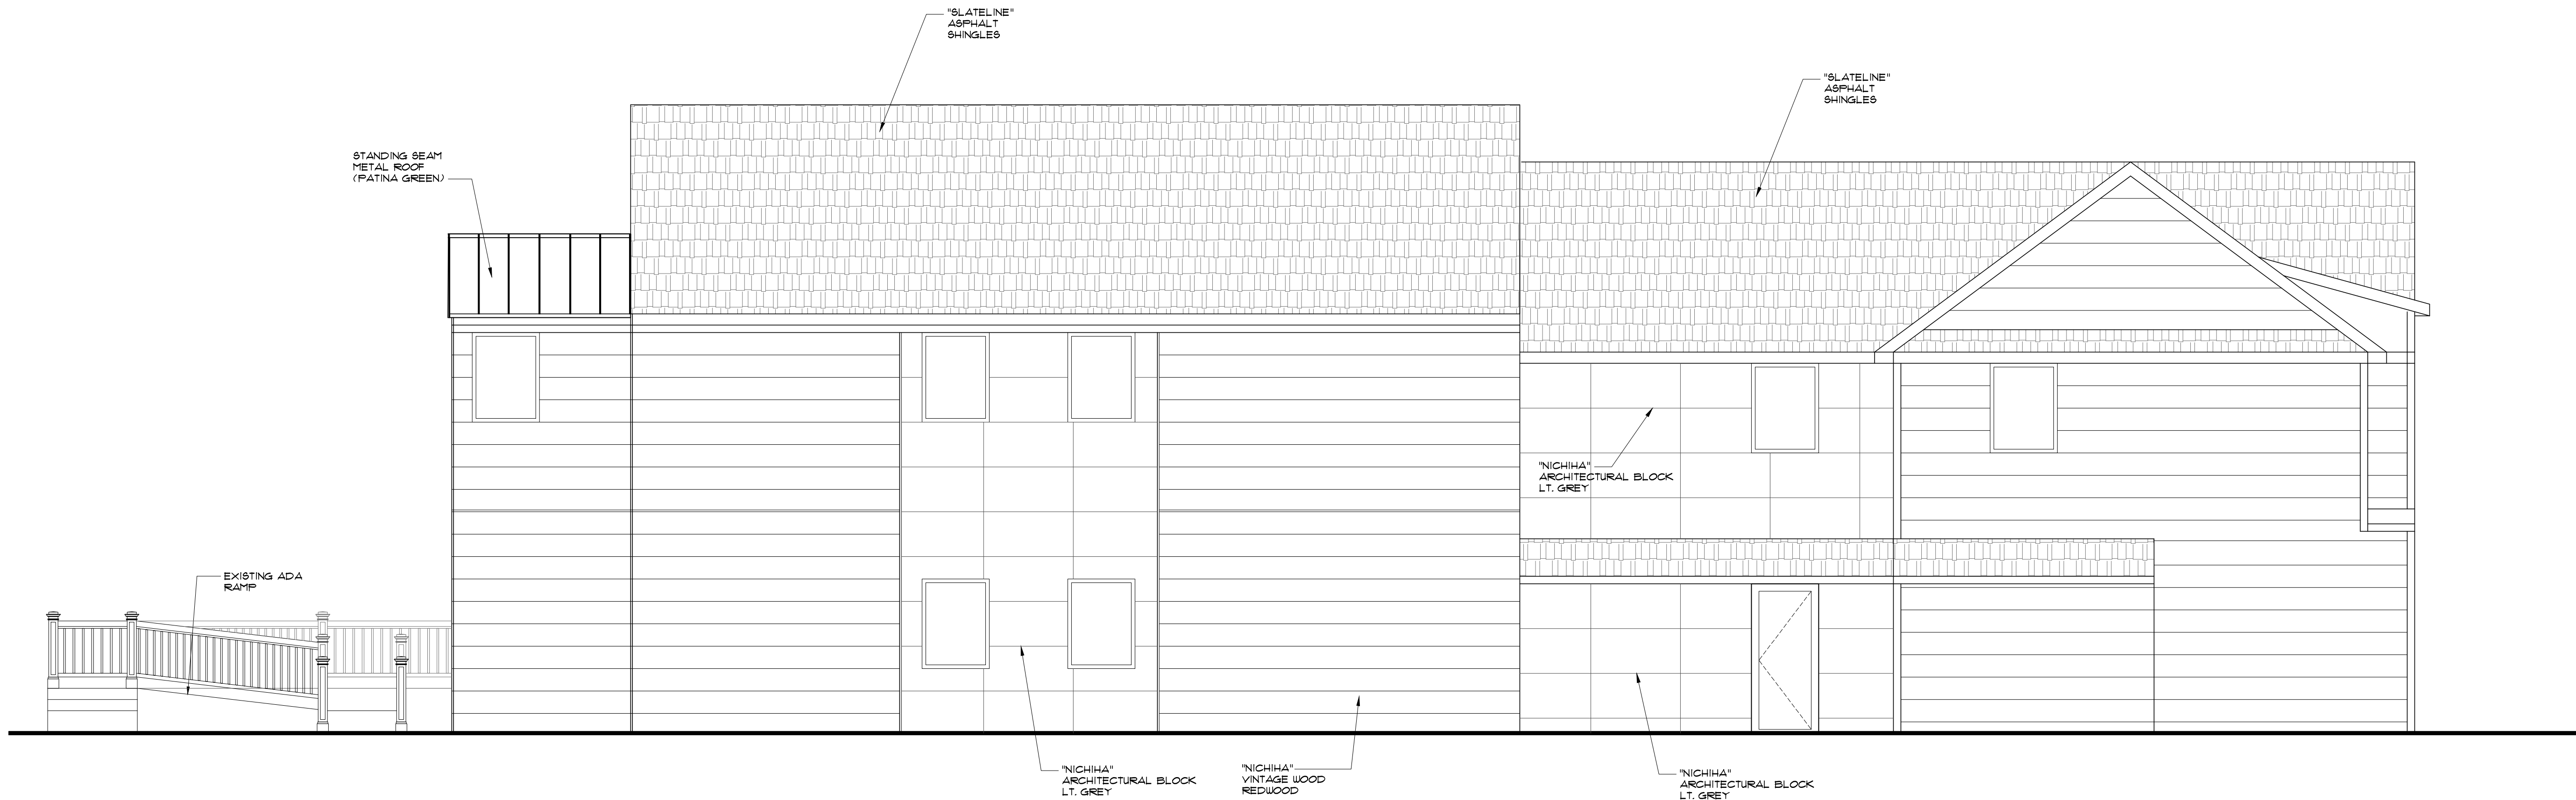

REAR ELEVATION
SCALE 1/4" = 1'-0"