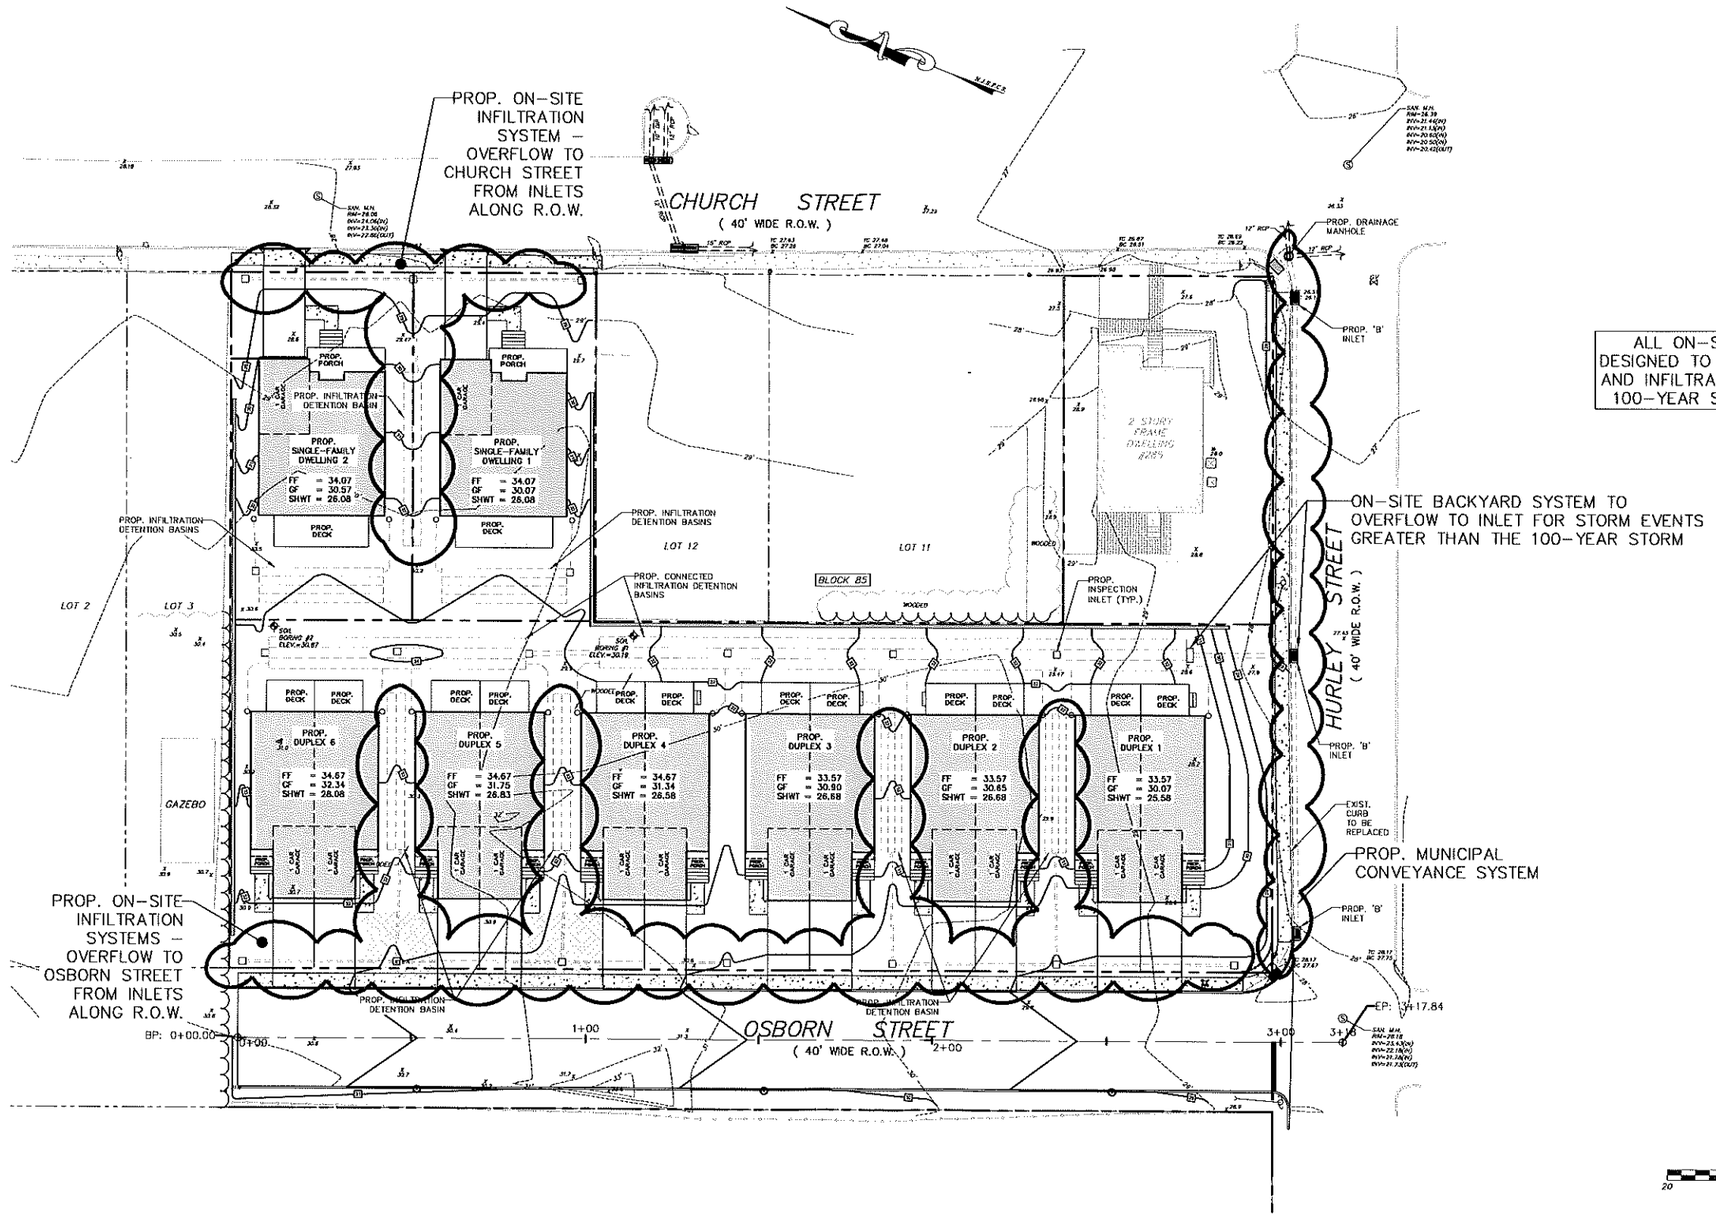

LEGEND

- GAS VALVE
- WATER VALVE
- WATER METER
- UTILITY MANHOLE
- DRAINAGE MANHOLE
- ELECTRICAL MANHOLE
- SANITARY MANHOLE
- TELEPHONE MANHOLE
- TRAFFIC SIGN
- TRAFFIC SIGN (2 POSTS)
- STREET SIGN
- LIGHT POST
- UTILITY POLE
- FIRE HYDRANT
- DRAINAGE INLET (TYPE "A")
- DRAINAGE INLET (TYPE "B")
- DRAINAGE INLET (TYPE "C")
- DRAINAGE LINE
- ELECTRIC LINE
- GAS LINE
- SANITARY SEWER LINE
- TELEPHONE LINE
- WATER LINE
- OVERHEAD WIRES
- MONITORING WELL
- IRON PIPE FOUND
- CAPPED REBAR FOUND
- CONCRETE MONUMENT FOUND
- (S) SURVEY
- (FM) FILE MAP
- GAS METER
- D.C. DEPRESSED CURB
- F.C. FLUSH CURB
- SB#1 SOIL BORING LOCATION
- PHOTOGRAPH LOCATION

SCALE: (1 inch = 20 Feet)

20 0 20 40 60

NO.	DATE	DESCRIPTION	DRAWN BY

PRELIMINARY & FINAL MAJOR SITE PLAN

OF

LOTS 4–10 & 13 BLOCK 85

BOROUGH OF KEYPORT MONMOUTH COUNTY NEW JERSEY

WJH ENGINEERING
CERT. OF AUTH. NO. 24GA28117300
257 MONMOUTH ROAD, BLDG. A, STE. 7, OAKHURST, NJ 07755
PHONE: 732-223-1313
WWW.WJHENGINEERING.COM

ALTERNATIVE DRAINAGE EXHIBIT

WALTER JOSEPH HOPKIN
N.J. PROFESSIONAL ENGINEER, LIC. No. 40673

SCALE:	DRAWN BY:	DATE:	JOB No.:	SHEET No.:
1" = 20'	KMB	6/13/22	20152	1 of 1

W:\Projects\20\20152 – John Falvey – 174 Church St, Keyport\DWG's\Design Drawings\Major Site Plan Sets\08-2022_Additional Proposed Drainage.DWG 6/13/2022 2:10:05 PM