

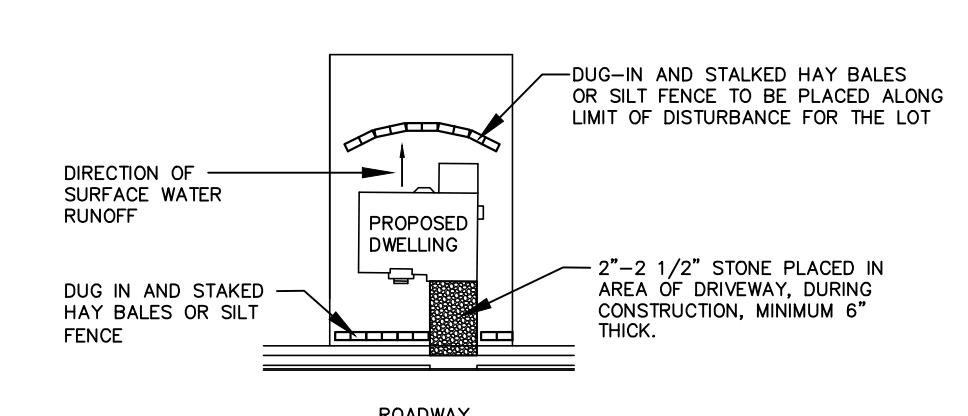
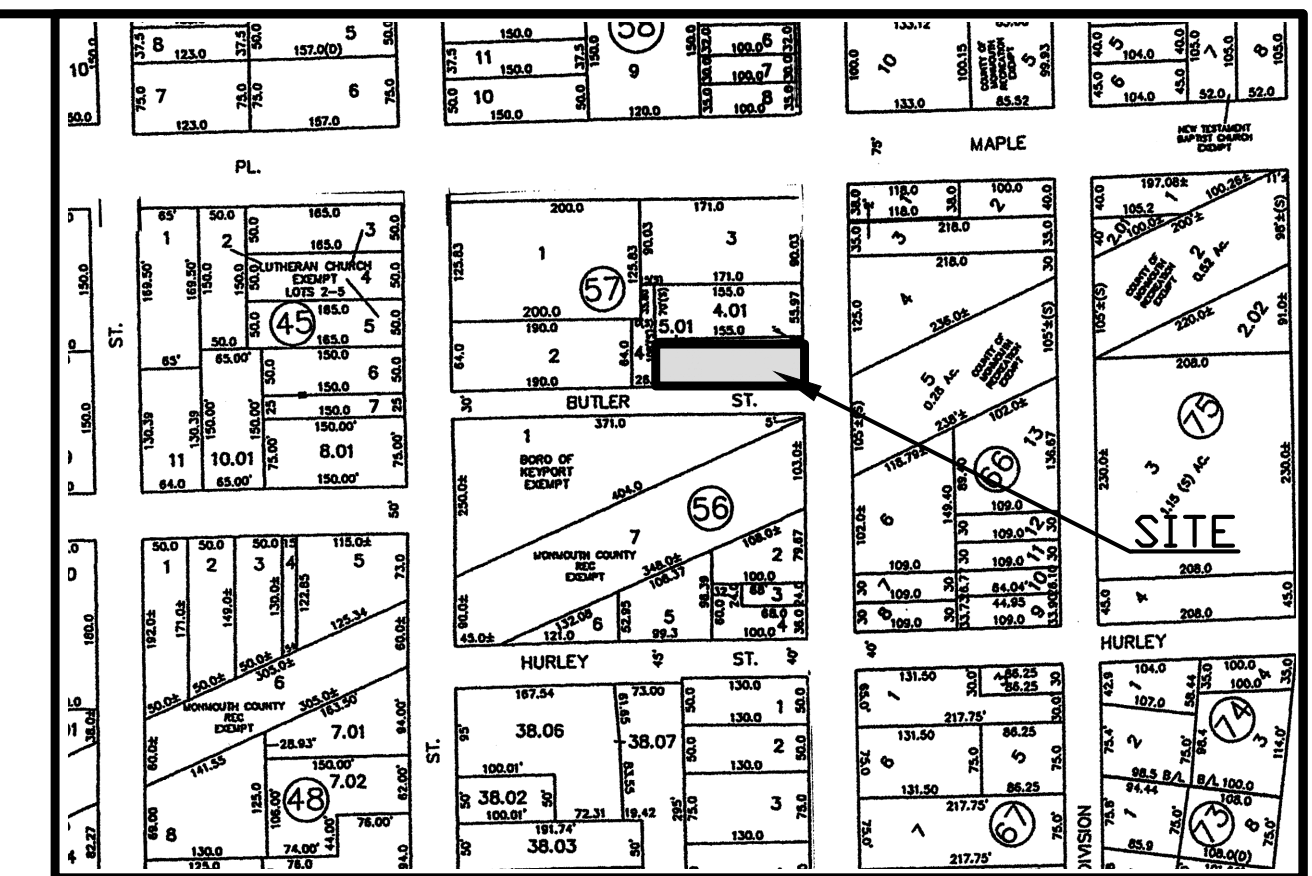


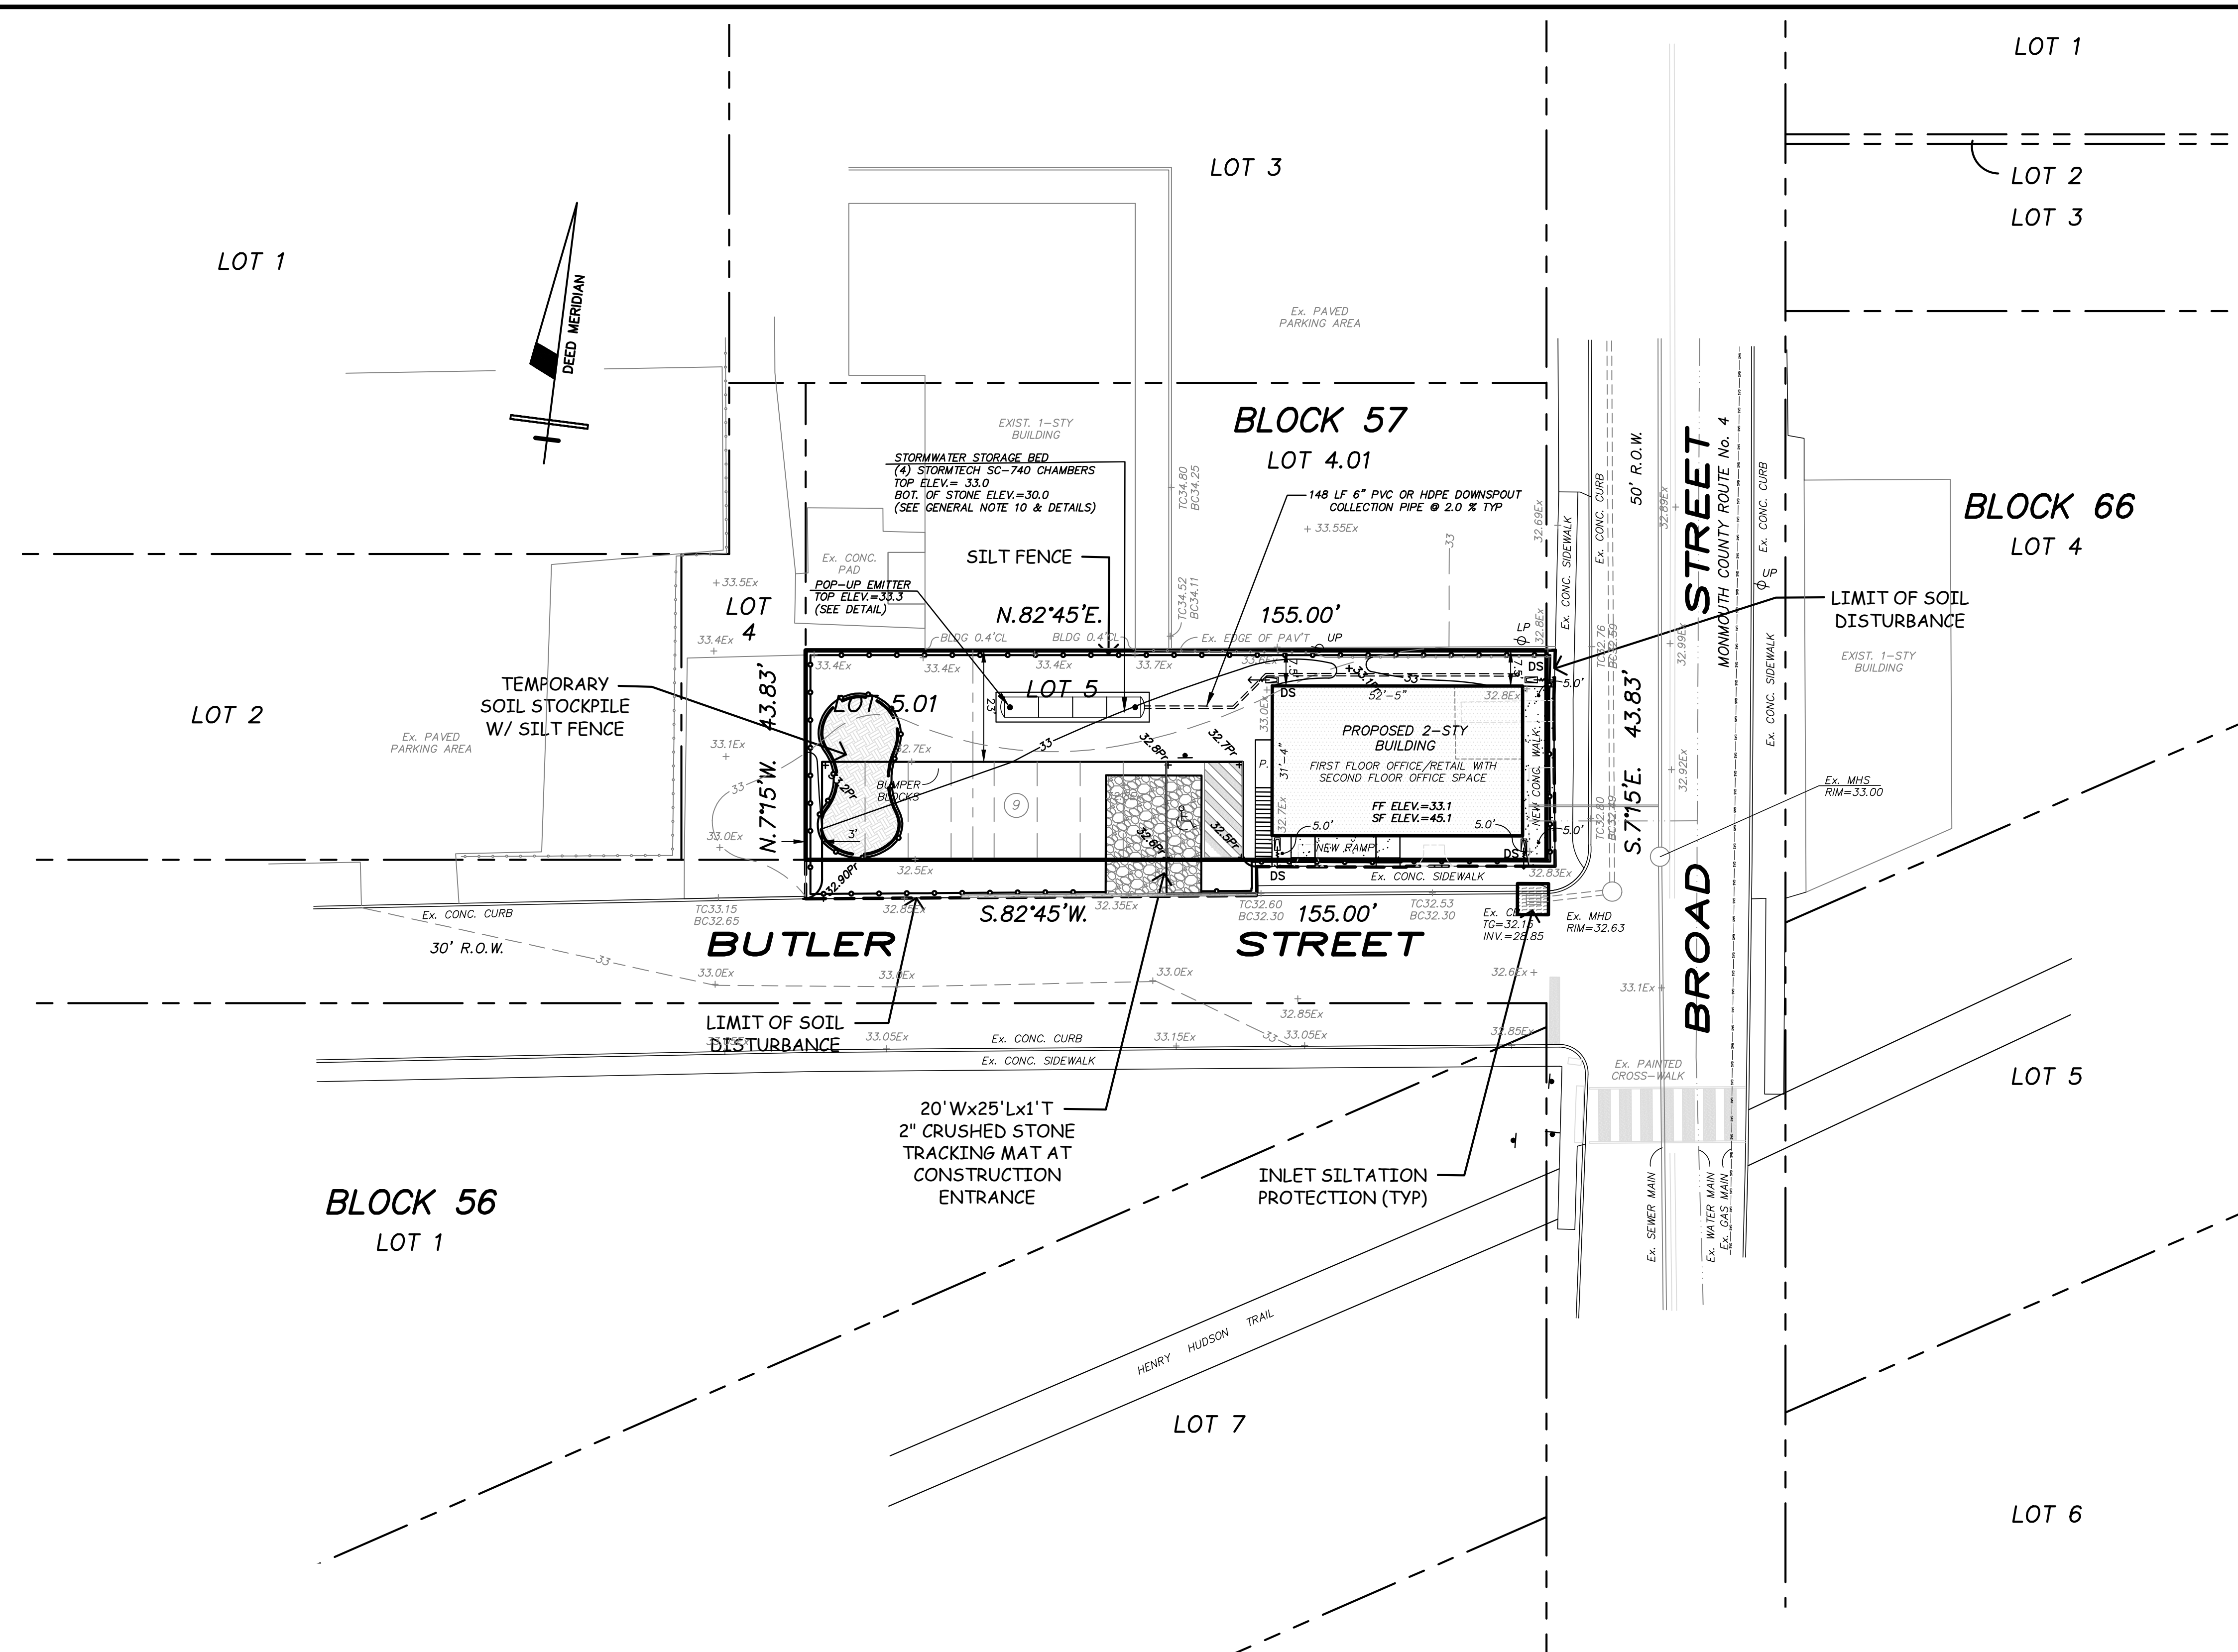

TYPICAL LOT DETAIL
N.T.S.

NOTE:
RESPONSIBILITY FOR PLACEMENT AND MAINTENANCE OF SOIL
EROSION MEASURES ON ANY GIVEN LOT BELONGS TO THE
PERSON(S) DOING THE DISTURBANCE OR CONSTRUCTION.
SEE SE&SG PLAN VIEW FOR ADDITIONAL CONTROL MEASURES.

NOTE:
THIS PLAN SHALL BE USED FOR
SOIL EROSION & SEDIMENT CONTROL
MEASURES - ONLY !

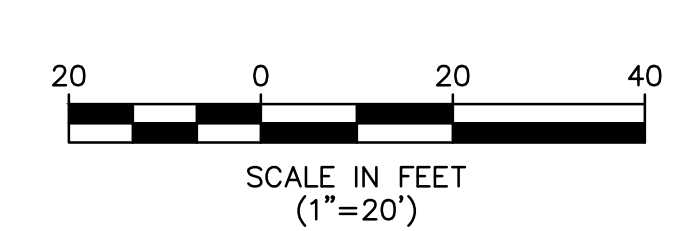

OWNER/APPLICANT:
KEYPORT BROAD STREET, LLC
c/o LAURA PICCINICH
684 HOLMDEL ROAD
HAZLET, NJ 07730

No.	DATE	REVISION	BY
EASTERN CIVIL ENGINEERING, LLC CIVIL ENGINEERING - SURVEYING & MAPPING - LAND USE PLANNING - SITE DESIGN 31 GRAND TOUR , HIGHLANDS NJ 07732 PHONE: 732.872.7736			
SOIL EROSION AND SEDIMENT CONTROL PLAN FOR KEYPORT BROAD STREET LLC BLOCK 57 LOTS 5 & 5.01 TAX MAP SHEET No. 4 KEYPORT BOROUGH, MONMOUTH COUNTY, NJ			
DATE: 8-03-23	SCALE: 1" = 20'	DESIGN BY: ARS	PROJECT NO.: 2302194
SHEET NO. 1 of 2			ANDREW R. STOCKTON PROFESSIONAL ENGINEER & LAND SURVEYOR NEW JERSEY LIC. NO. 35405