

DATE	5/12/2021
DRAWN BY	SR/PT
CHECKED BY	SL
PROJECT NO.	21-033C
SCALE	AS NOTED
REVISIONS	

NEW MARINA BUILDING FOR:

357 WEST FRONT STREET LLC

357 WEST FRONT STREET
KEYPORT, NEW JERSEY
LOTS: 9, 11.01, 13, 14 & 14.01 BLOCK: 20




Perez + Radosti
associates, p.c.

Architecture
Interior Design



379 princeton hightstown rd, suite 308, cranbury, nj 08512 tel. 609.443.4031 fax 609.443.5277

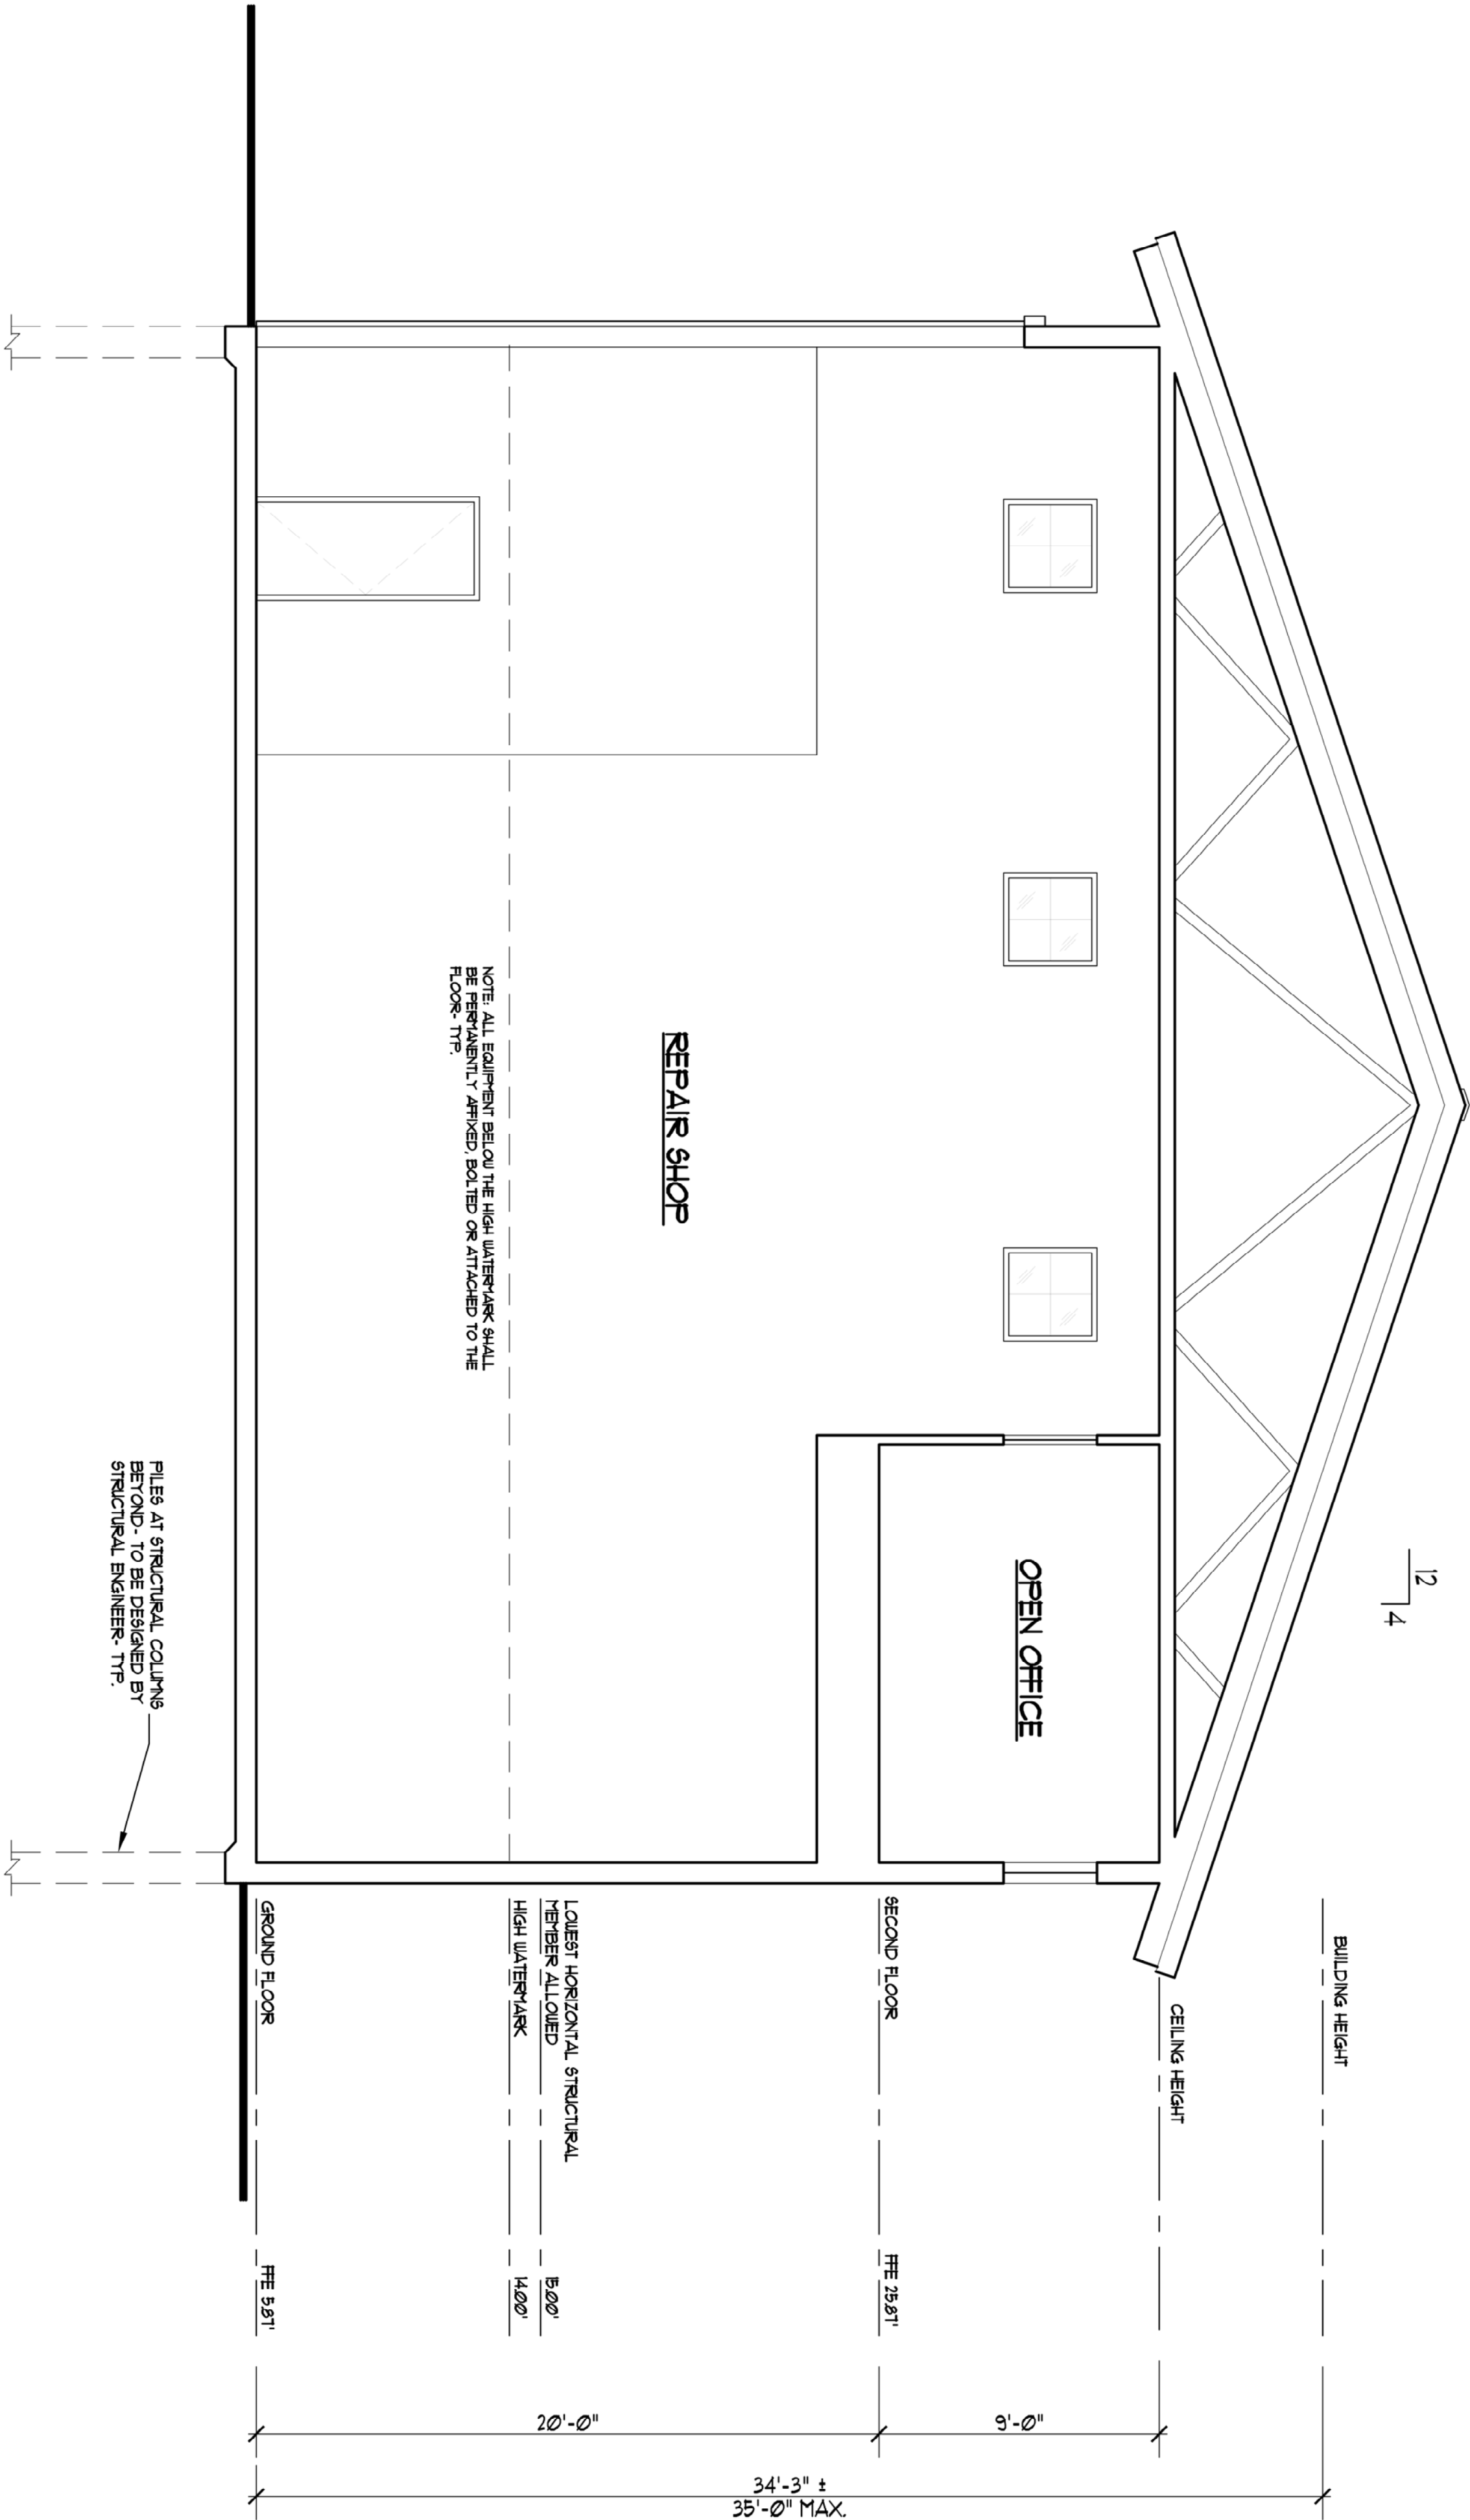

CONCEPTUAL CROSS SECTION

SK-2

2 OF 2