

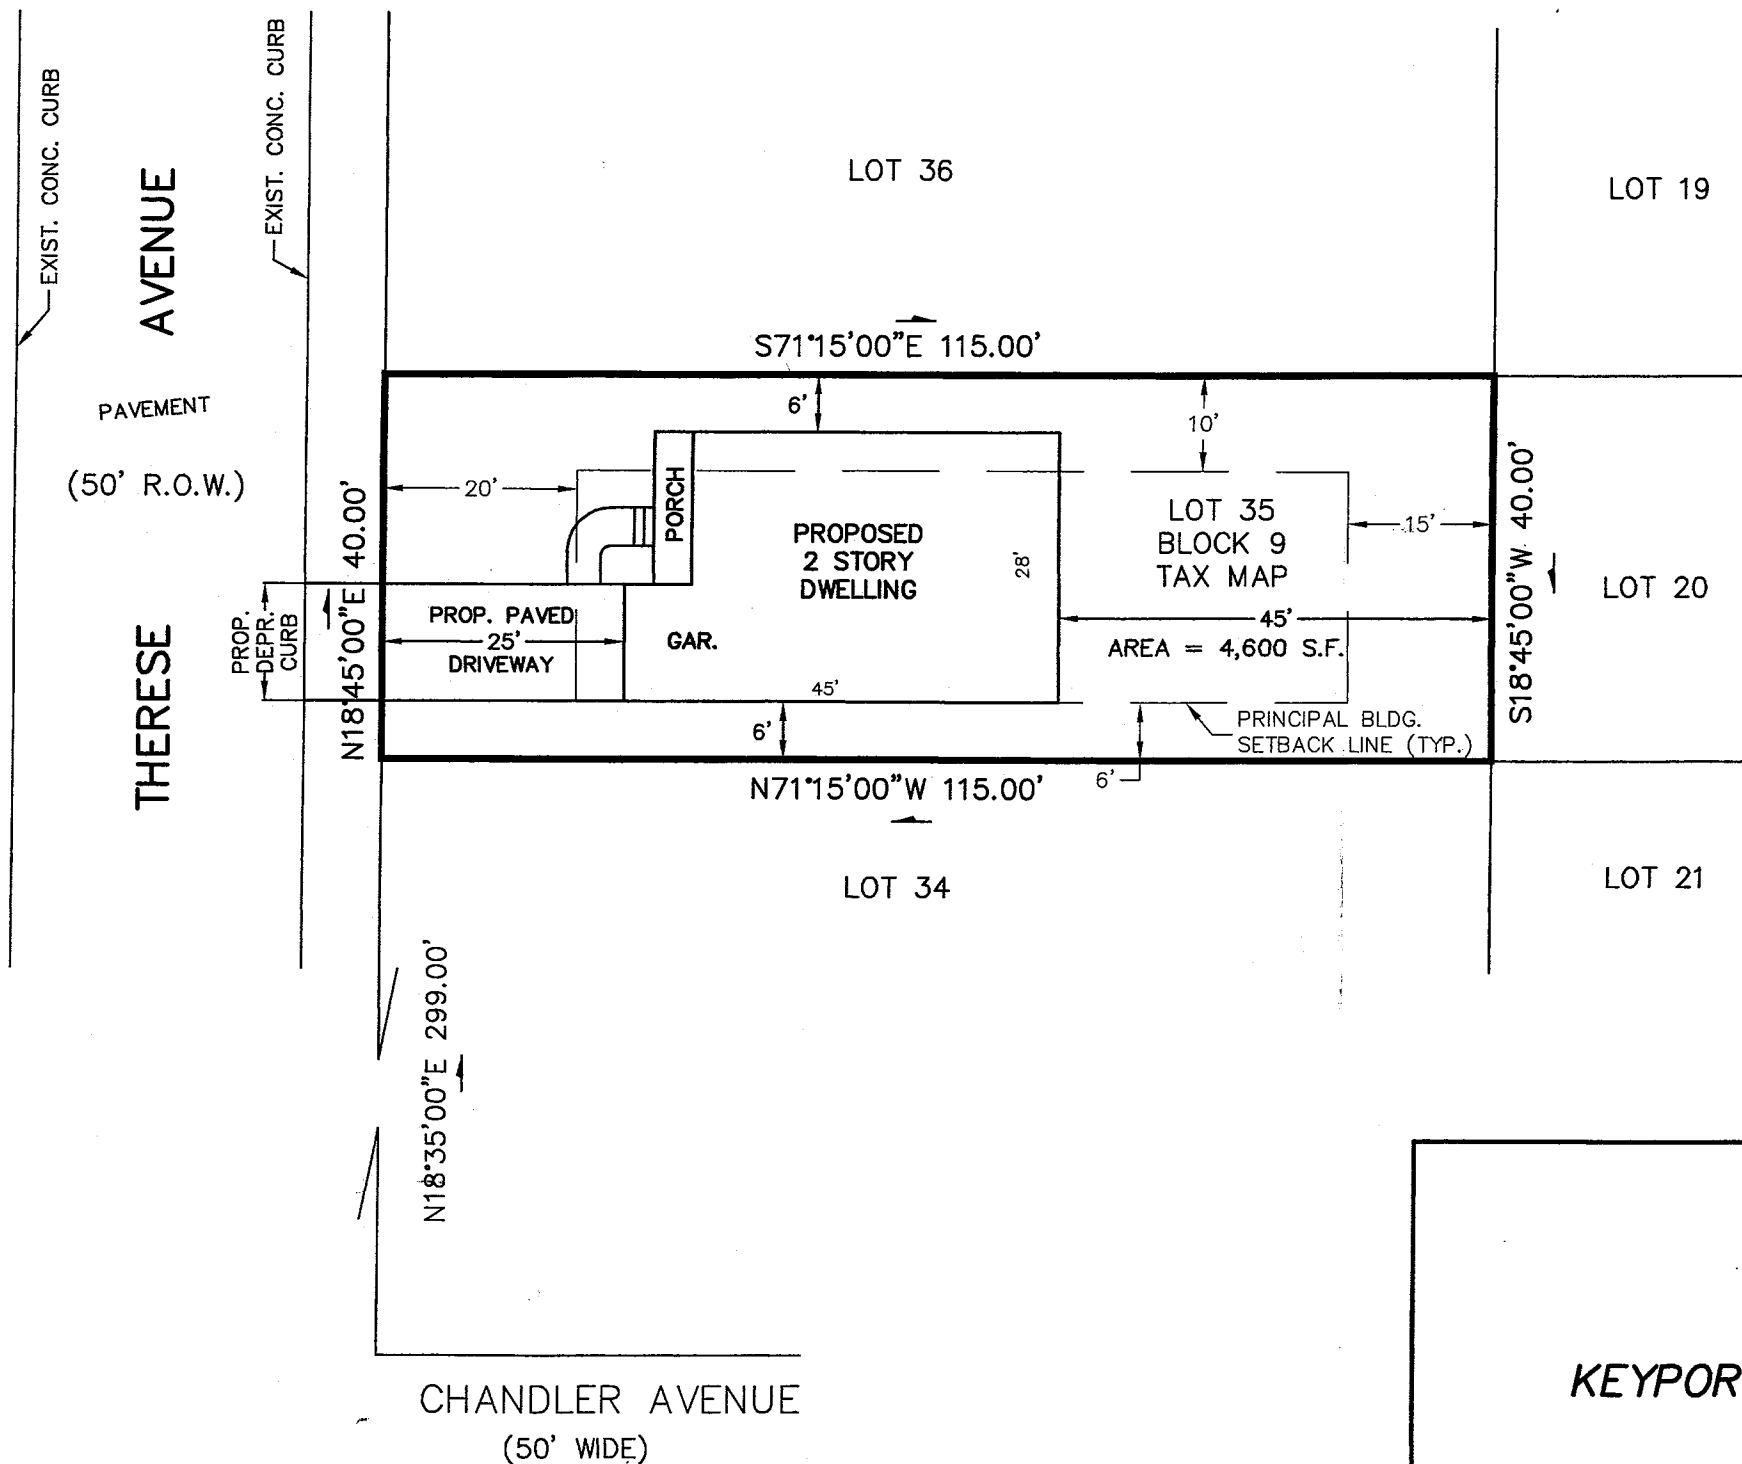


1. "BOUNDARY SURVEY, TAX LOTS 35 & 36, BLOCK 9, 5 THERESE AVENUE," by DPK Consulting, dated Dec. 16, 2020.
2. "CROES' SUBDIVISION, KEYPORT, N.J.," Survey by H.S. Sproul, filed in M.C.C.O. on Aug. 2, 1909, in Case 7-17.

1. SURVEY DATA TAKEN FROM REFERENCE 1.

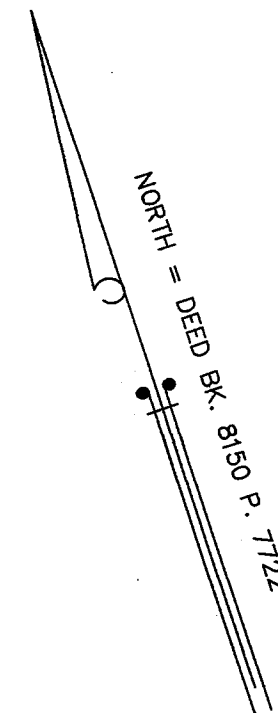

PLOT PLAN
of
LOT 35 BLOCK 9 TAX MAP
situate in
KEYPORT BOROUGH, MONMOUTH COUNTY, NEW JERSEY
Scale: 1" = 20'

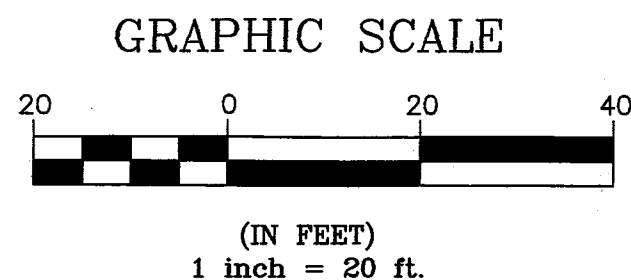

RICHARD KARL HEUSER, P.E. & L.S.
Professional Engineer & Land Surveyor
N.J. Lic. No. 17776

Date: Jan. 20, 2021

RICHARD K. HEUSER, P.C.
- Land Surveying -
- Engineering -
- Planning -
307 Main Street
Matawan, N.J. 07747
732-566-0850

FILE 8860 DWG 8860P35